

Proposed South East Elevation

Scale 1: 50

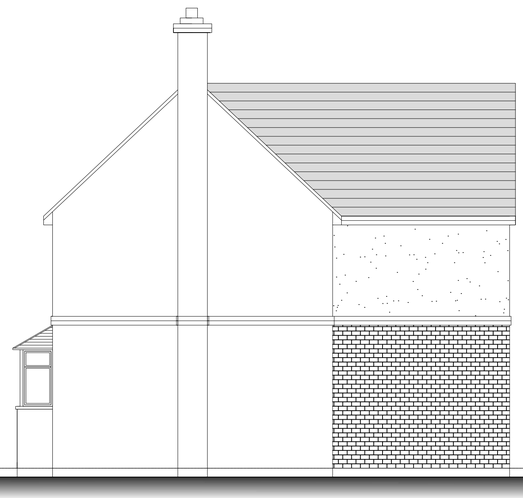

Proposed South West Elevation

Scale 1: 50

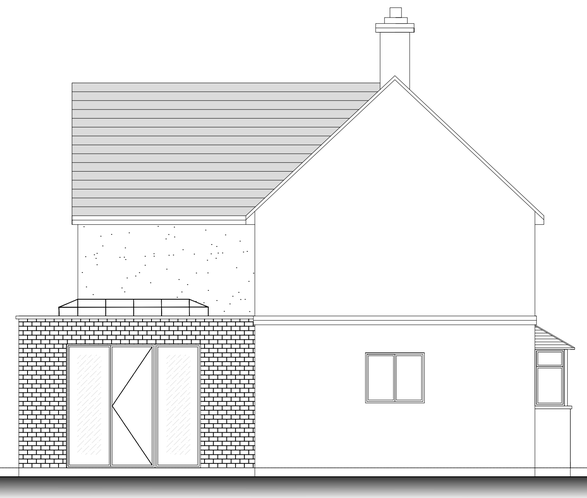

Proposed North East Elevation

Scale 1: 50

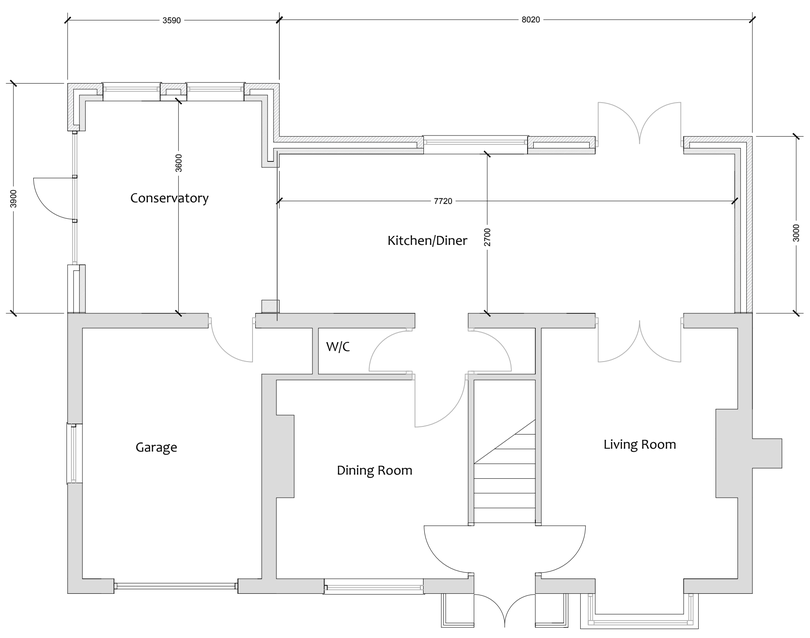

Proposed Ground Floor Plan

Scale 1: 50

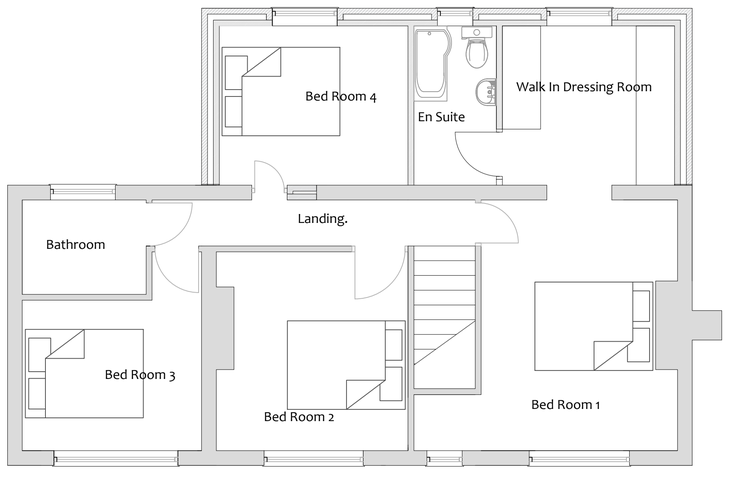

Proposed First Floor Plan

Scale 1: 50

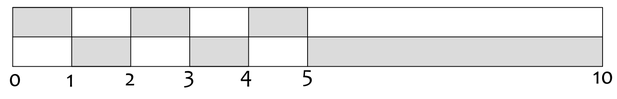

SCALE BAR 1 : 50

Rev	Date	Description
A	22/12/17	SCALE BAR ADDED

Client

Mr S Roden

Project

Proposed Ground & First Floor
Rear Extension & Conservatory.
21 Thelma Avenue
Brown Edge
Staffordshire

Title

Proposed Elevations & Plans

Drawn	Date
JL	11/12/2017
Checked	Scale
.	As Noted.

Status

-

Drg No.	Rev
SR/02/2017	A

This drawing is Copyright. It is sent to you in confidence. It must not be copied or disclosed to third parties without our written permission. It remains our property and must be returned on request.