Mr and Mrs D Price
Former garden land of Rose Cottage, Uttoxeter Road, Checkley ST10 4NA
Application to retain use of land as caravan site for occupation by Gypsy-Traveller family

Plan 1 – Location Plan scale 1:1250

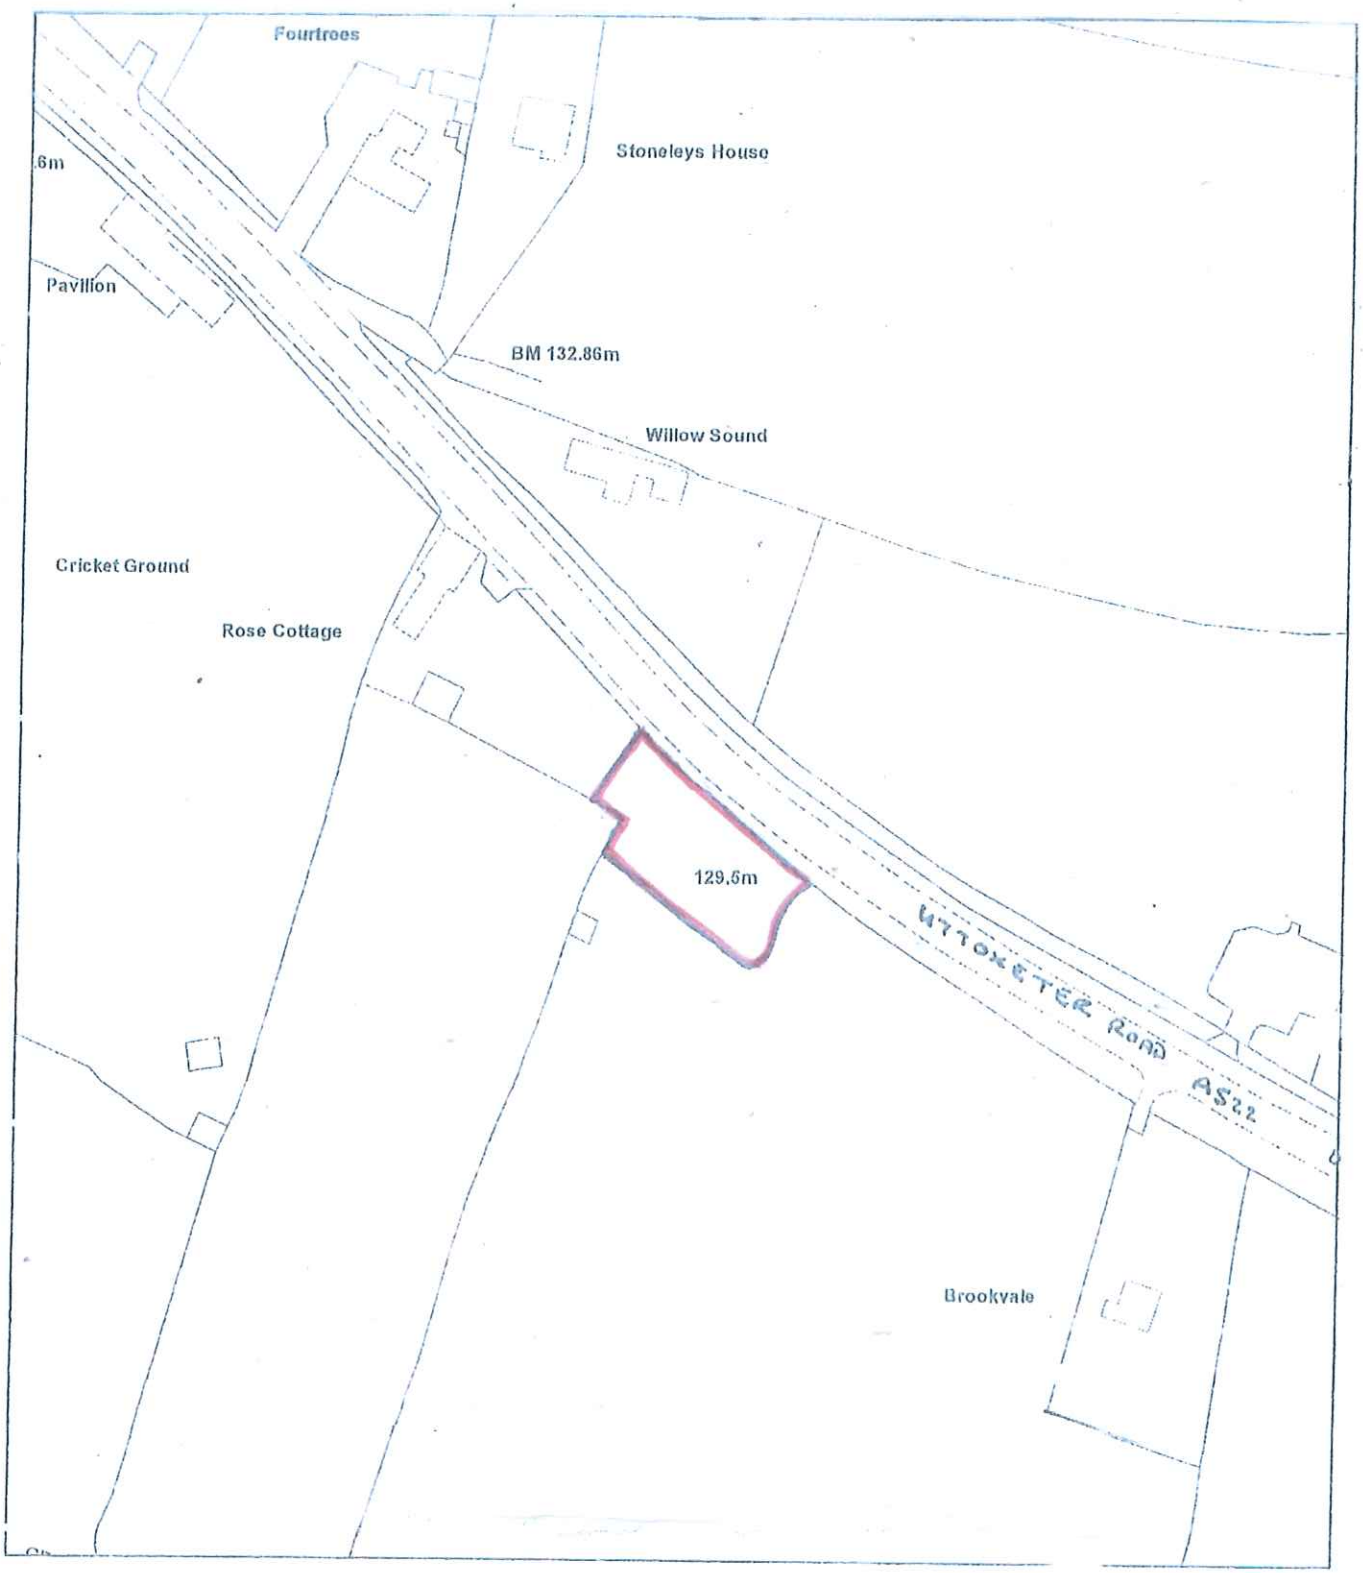

Scale : 1:1250

This copy has been produced specifically for the Map Return Scheme purposes only. No further copies may be made.

© Crown copyright. All rights reserved.
Staffordshire Moorlands District Council. Licence no. 100018384. 2007.