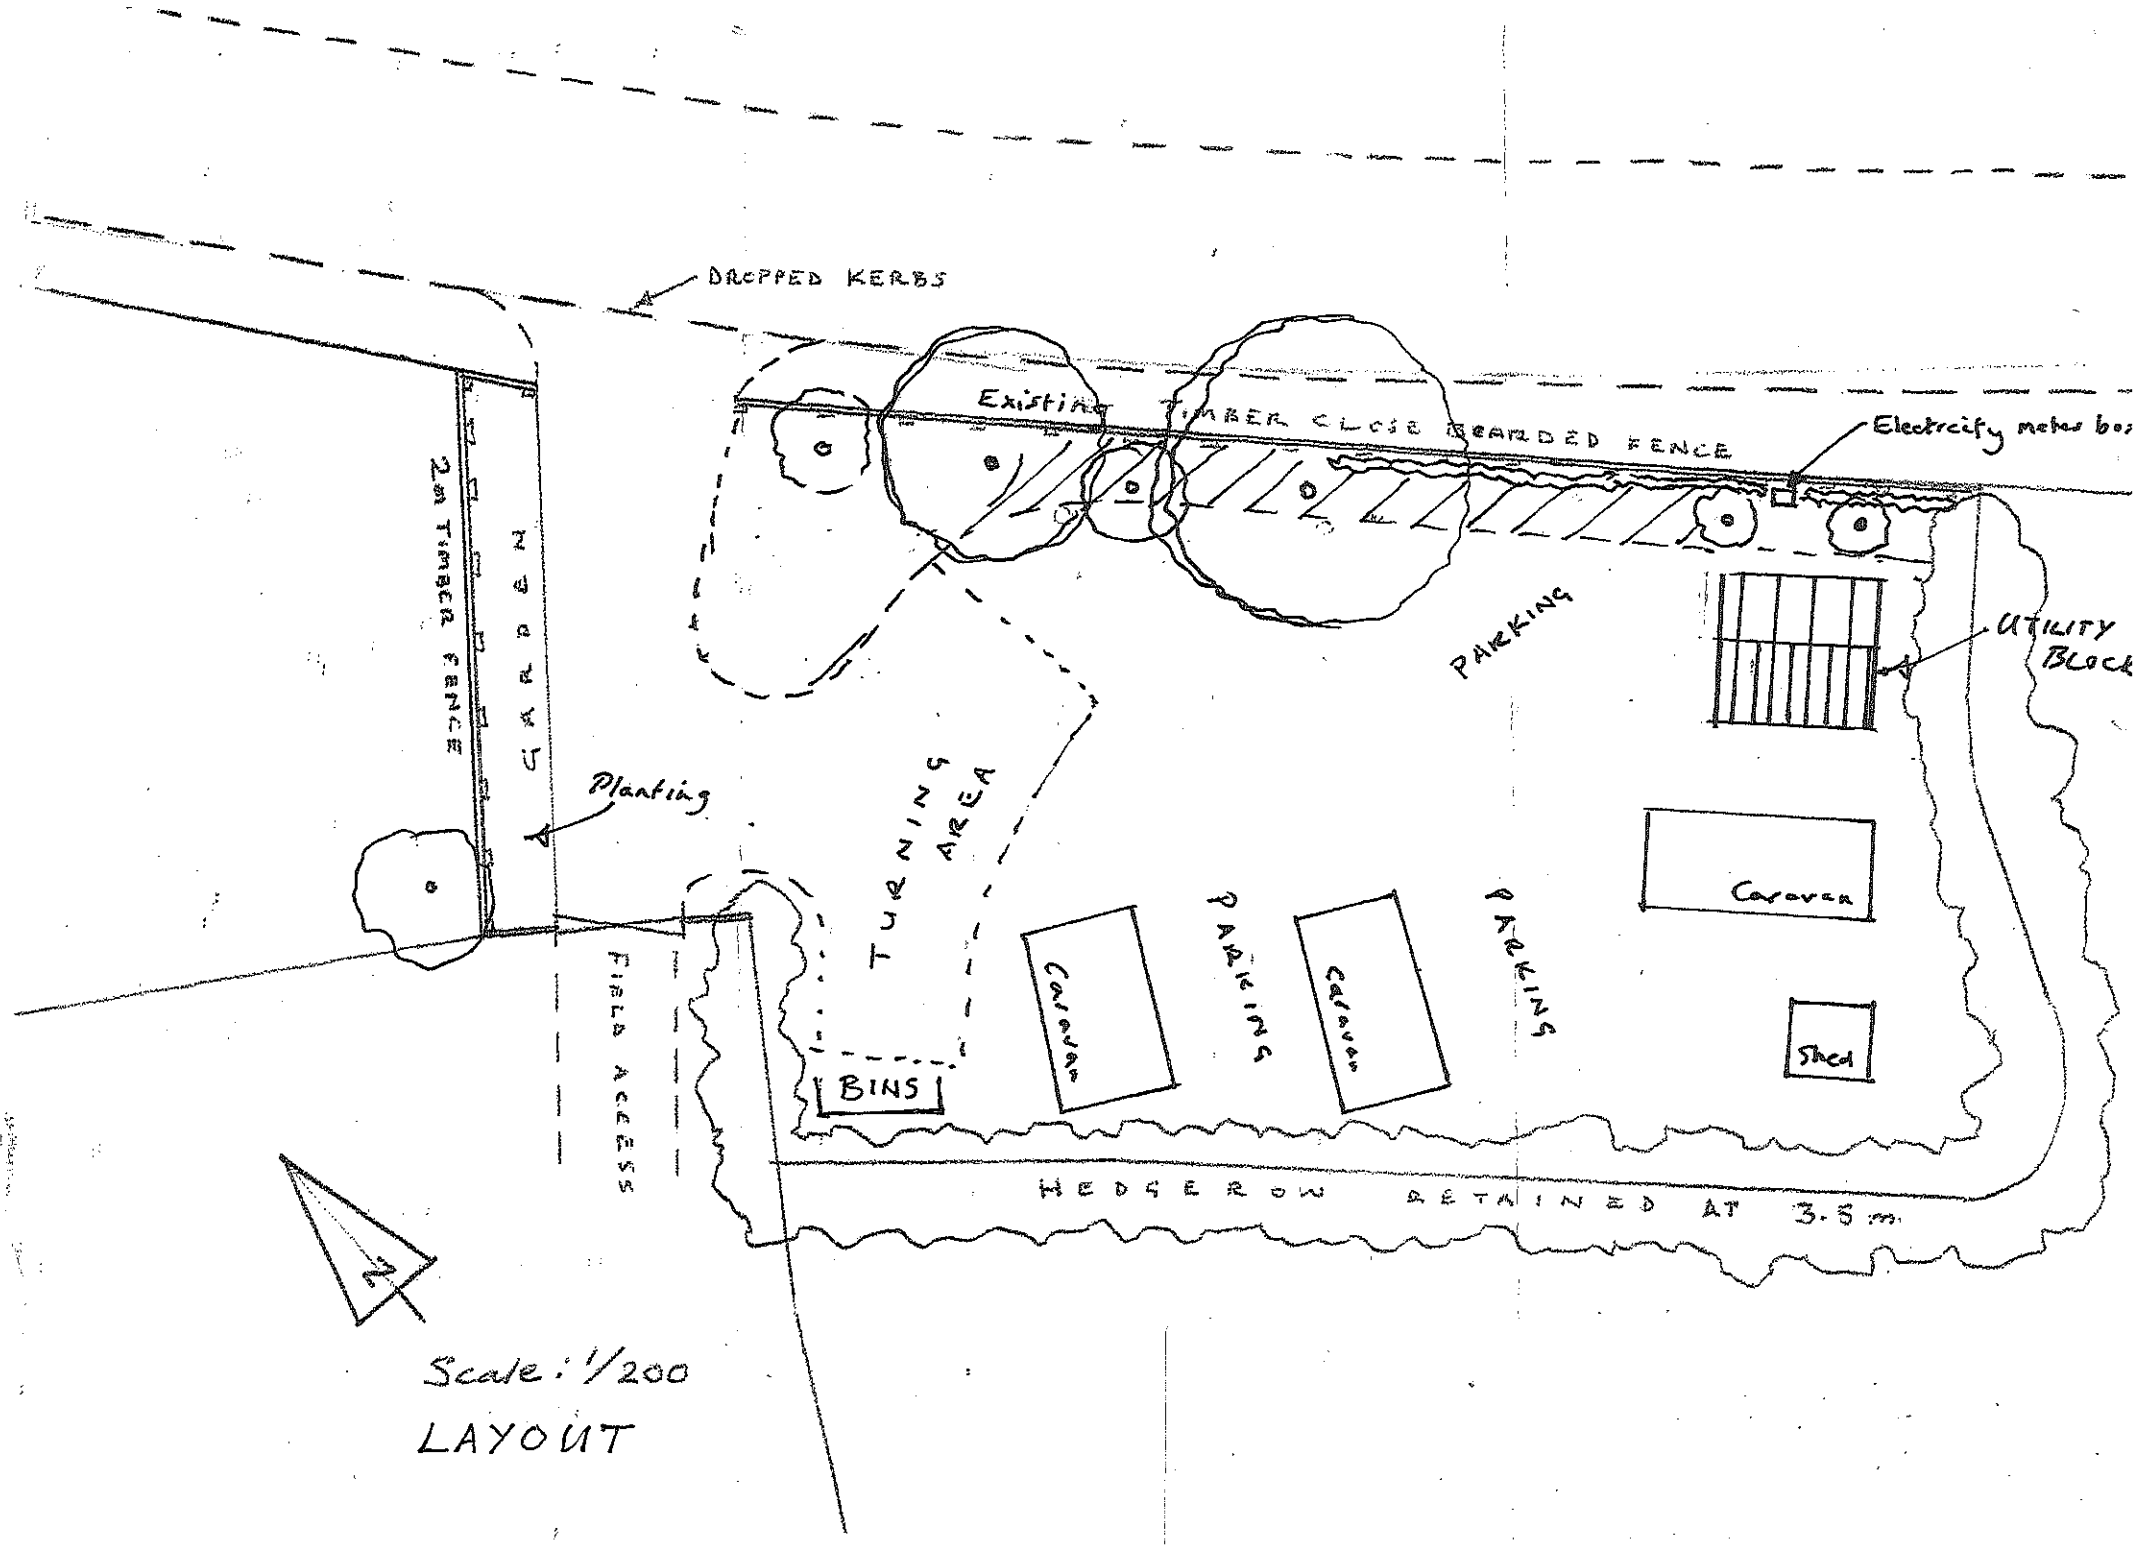
DROPPED KERBS
Existing TIMBER CLOSE BEARDED FENCE
Electricity meter box
2m TIMBER FENCE
GARDEN
Planting
PARKING
UTILITY BLOCK
TURNING AREA
Caravan
PARKING
Caravan
PARKING
Caravan
Shed
BINS
FIELD ACCESS
HEDGEROW RETAINED AT 3.5m
N
Scale: 1/200
LAYOUT