Proposed soakaway positioned in driveway area minimum 5 metres from building and 2.5 metres from any boundary and to avoid tree root protection areas
Final size and position to be subject to a percolation test

Redundant northern site entrance to be carefully built up in matching stone taken from the area of the new central entrance

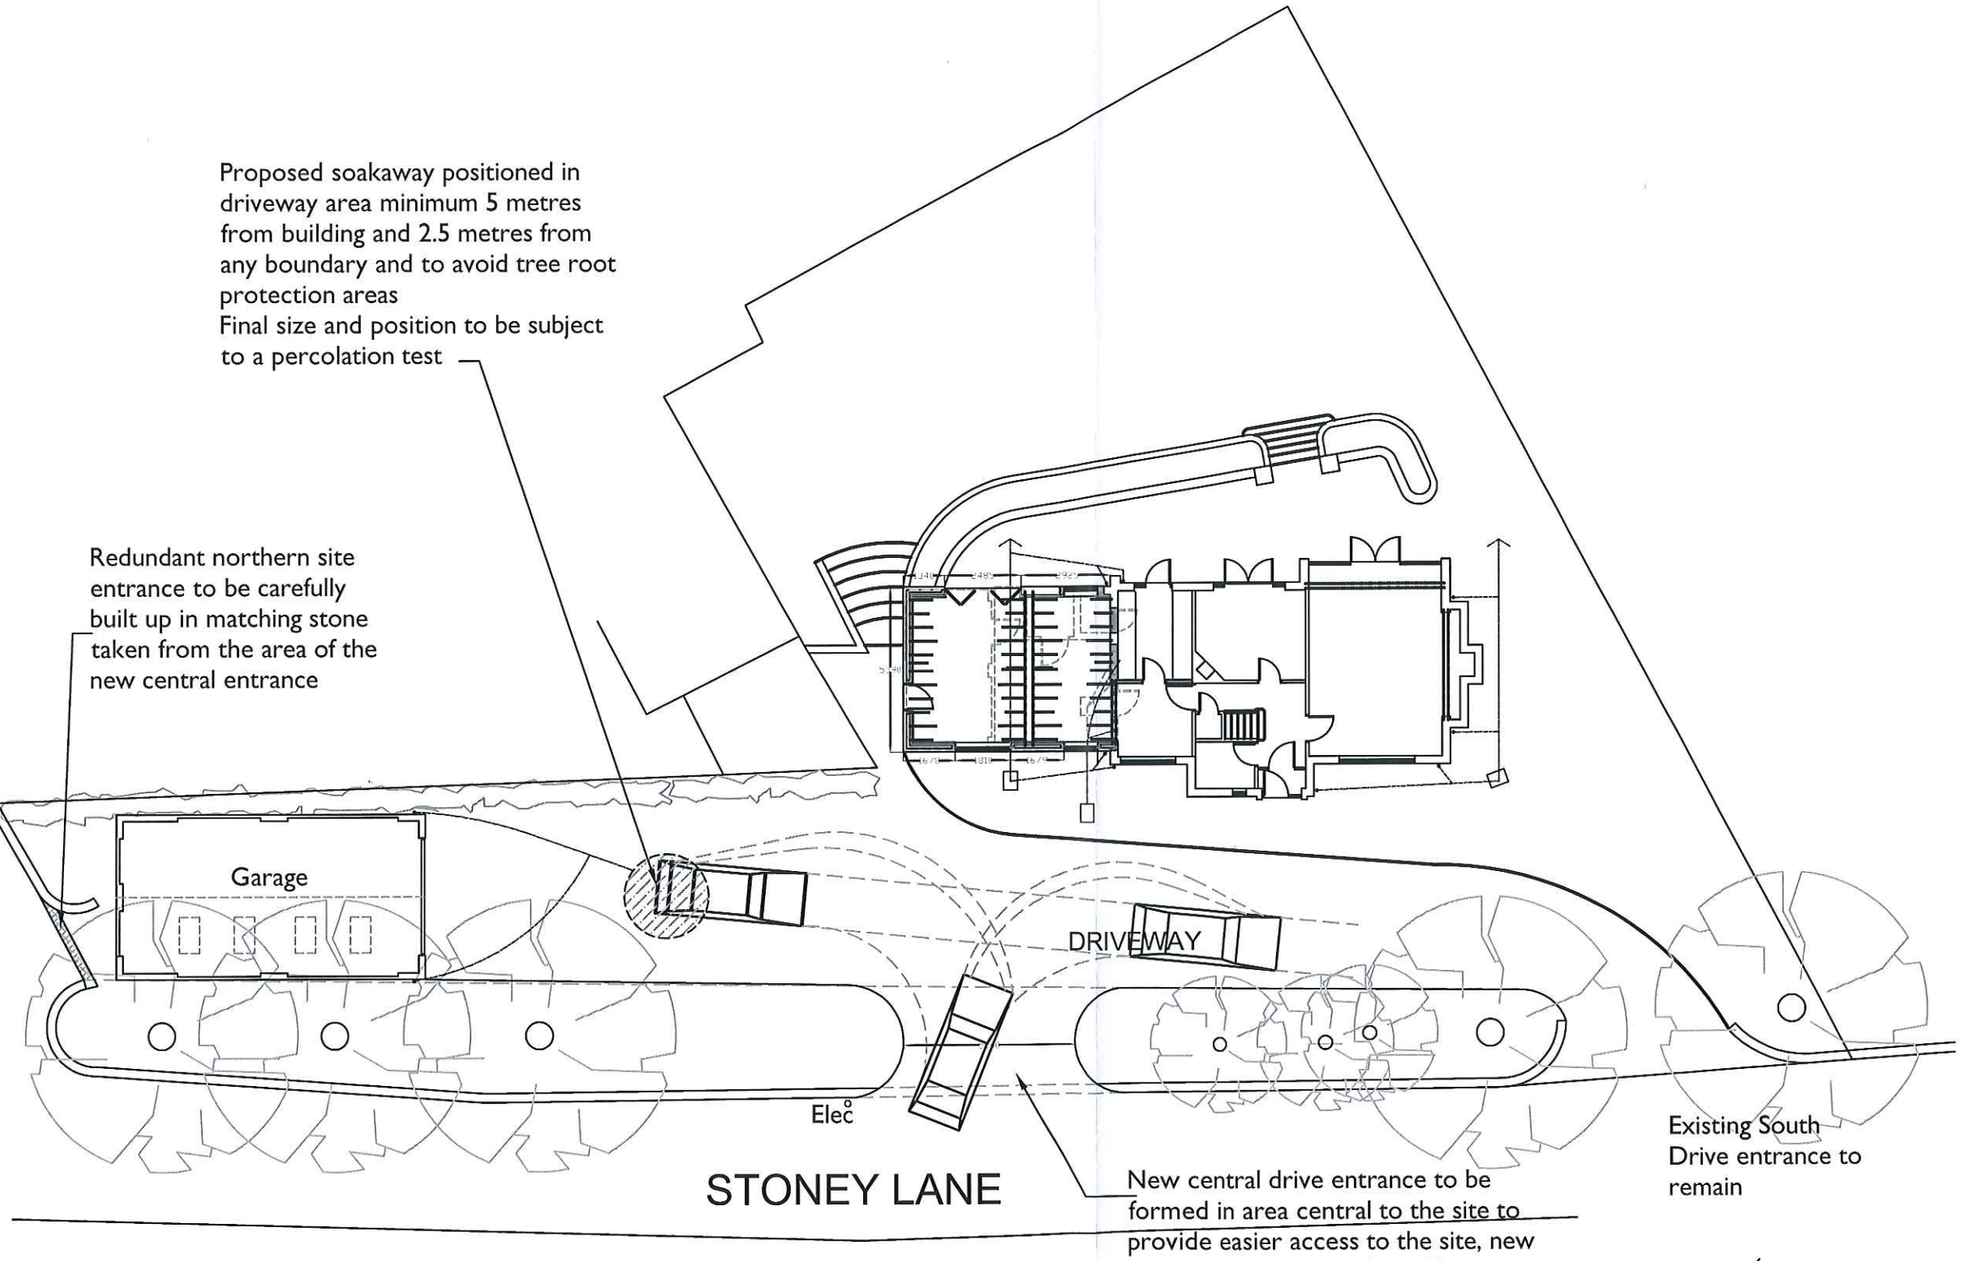

New central drive entrance to be formed in area central to the site to provide easier access to the site, new garage and on site parking. Existing trees and electric pole to be oputside the position of the drive entrance

Existing South Drive entrance to remain



Mr & Mrs A Bono	
Lepe House Stoney Lane Endon Staffordshire	
Title: Site Plan	
Scale: 1:200@A3	Date: Oct '17
Status: Planning	A3
Drg No.: AB-04	Rev: -