

N

Metres
01 02 03 04 05 10

SCALE 1:100

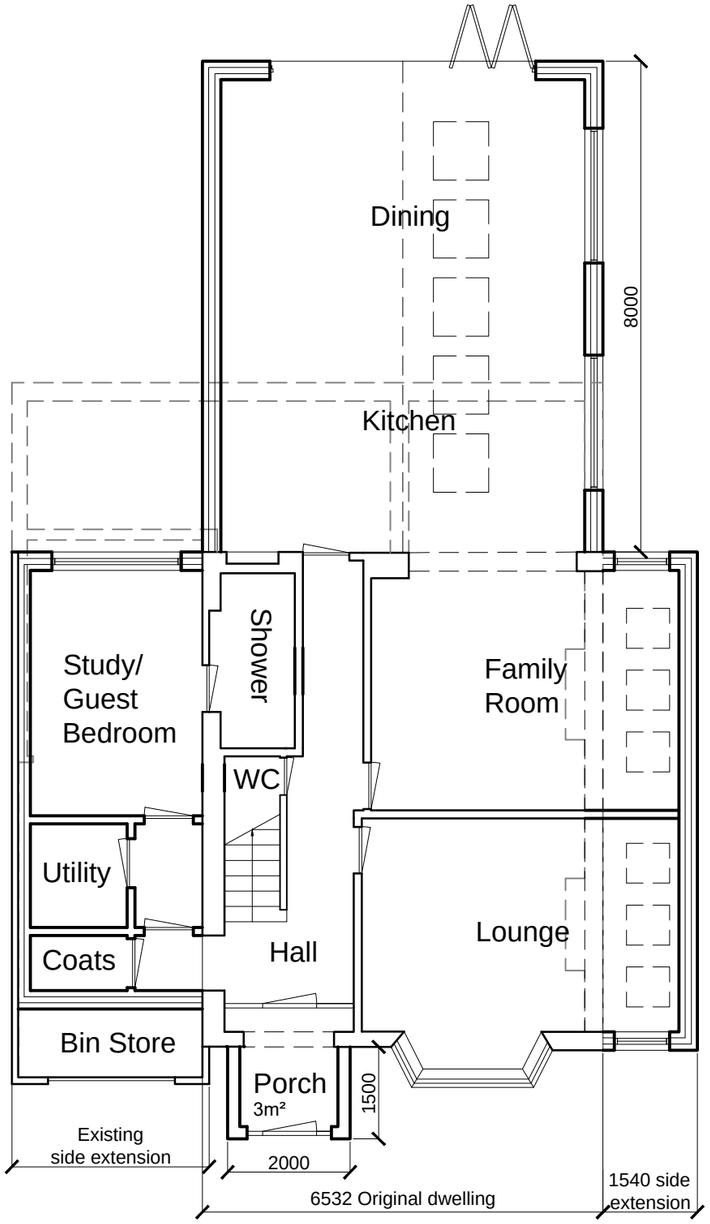

Ground Floor Plan

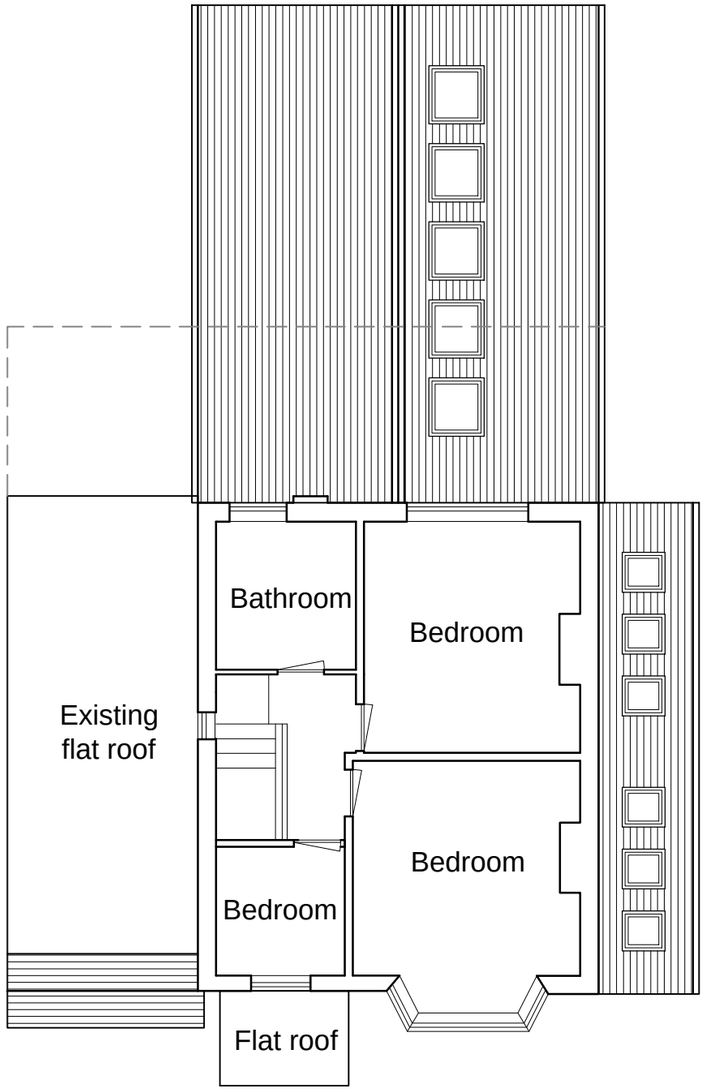

First Floor Plan

NOTES

For planing purposes only.
Not for construction.

Rev A	20/12/17	Minor Amendments

198 Park Lane
Knypersley, ST8 7PN
for Mr & Mrs Ashmore-Howard

Plan As Proposed

scale	1:100; 1:200 @A3	
date	December 2017	
dwg no.	170802_PR_011	rev A