
Metres

01 02 03 04 05 10

SCALE 1:100




North Elevation (Front)

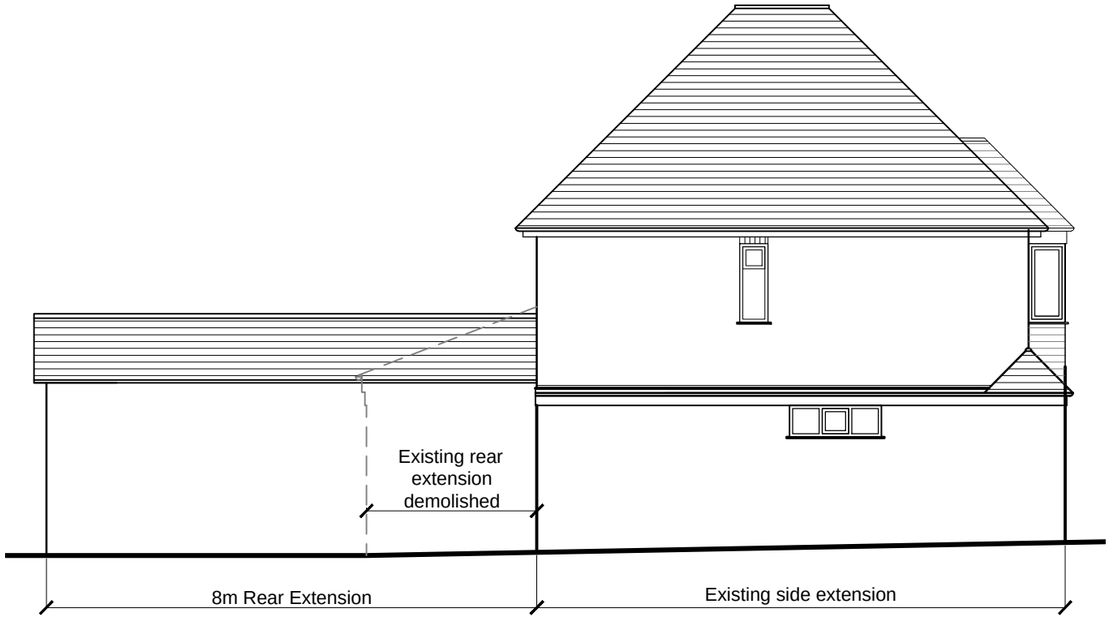

East Elevation (Side)



South Elevation (Rear)

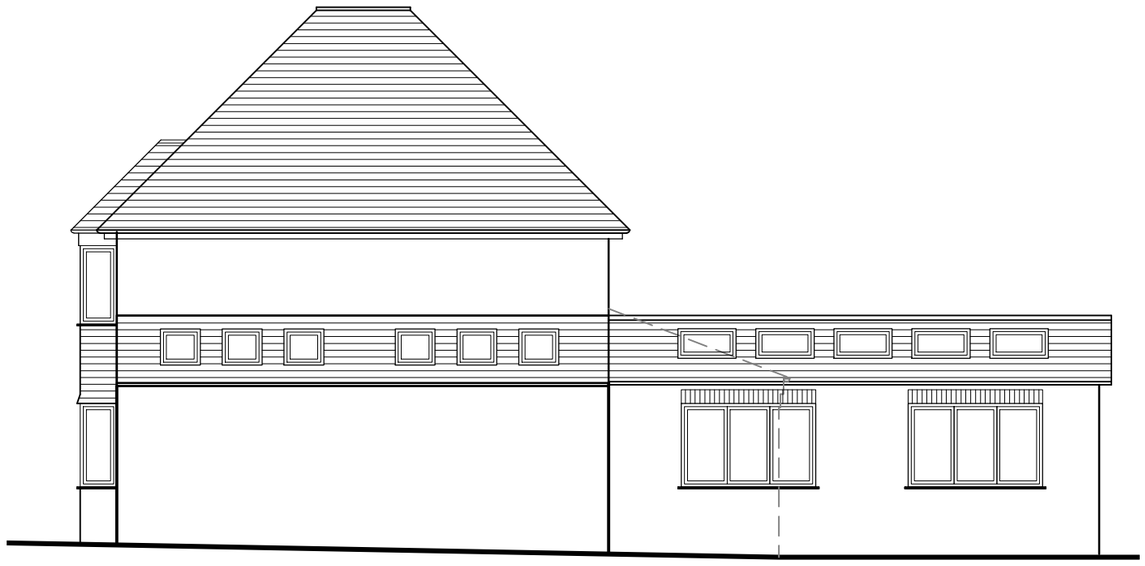

West Elevation (Side)

NOTES

For planing purposes only.
Not for construction.

Rev A	20/12/17	Minor Amendments

198 Park Lane
Knypersley, ST8 7PN
for Mr & Mrs Ashmore-Howard

Elevations As Proposed

scale	1:100 @A3	
date	December 2017	
dwg no.	170802_PR_012	rev -