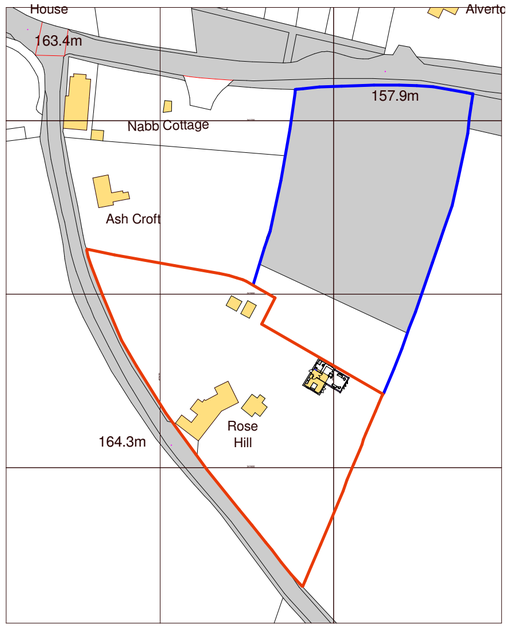

Ordnance Survey, (c) Crown Copyright 2017. All rights reserved. Licence number 100022432

1 Location Plan
0101
SCALE 1 : 1250

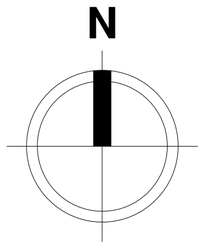

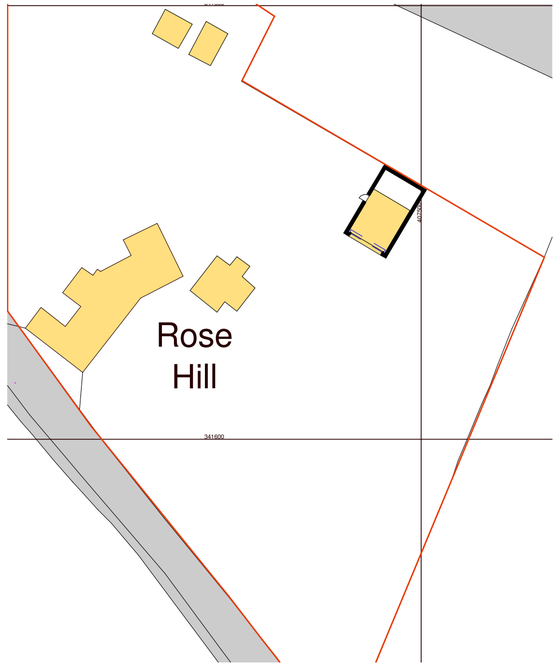

2 Block plan as Existing
0101
SCALE 1 : 500

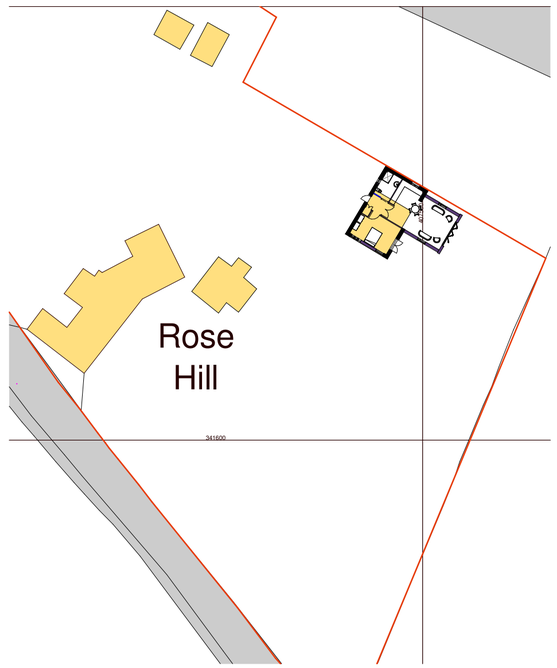

3 Block plan as proposed
0101
SCALE 1 : 500

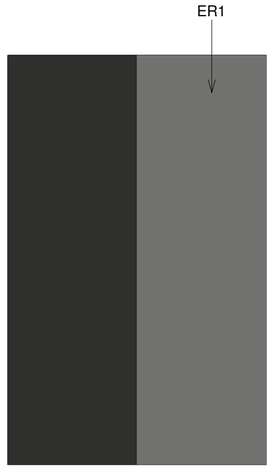

4 Roof plan as Existing
0101
SCALE 1 : 100

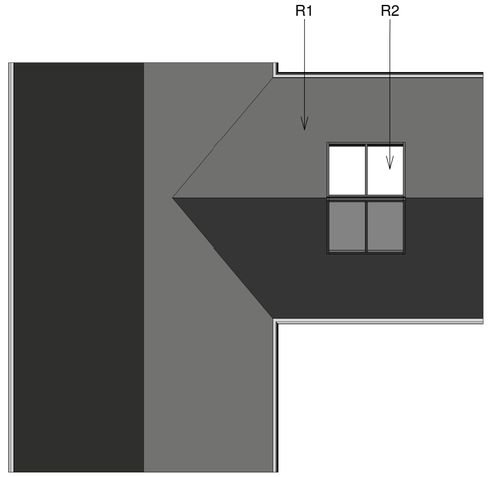

5 Roof plan as Proposed
0101
SCALE 1 : 100

Scale 1 : 100

0 1 2 5 10 m

all heights, sizes and dimensions should be checked on site by the contractor before any work is put in hand.

figured dimensions should be taken in preference to scaling and any errors or omissions reported to the architect at once

This drawing has been prepared in accordance with the CDM (Construction Design and Management) and all foreseeable design risks to those involved or affected by construction have been avoided wherever possible

Keynote Legend	
Key Value	Keynote Text

ER1	Existing roof 1 - Slate tiles
R1	Roof type 1 - Tile to match existing
R2	Roof type 2 - Aluminium framed glazed rooflight

Rev	Date	By	Detail

Drawing status

D2

Client

P. Bain

Project/Location

Garage conversion

Rosehill
Nabb Lane
Alton
Staffordshire
ST10 4AY

SMYTHEMAN ARCHITECTURAL

12 High Street
Tean, Stoke-on-Trent
ST10 4DZ
United Kingdom

T +44 (0)1538 722097
F +44 (0)1538 722185
mail@smytheman.co.uk
www.smytheman.co.uk

Chartered Institute of Architectural Technologists

Drawing title

Location and block plans

Scale(s)	Date	Drawn	Checked	Job No.
As indicated @A2	09/02/15	AD	MP	3047

Drawing number **Revision**

BAIN-SA-XX-XX-DR-A-0101

\\nas-6E-EB-28\Documents\Drawings\Current Drawings\3047 BAIN\01-Architectural\01 WIP\CAD\3047 op 3.rvt