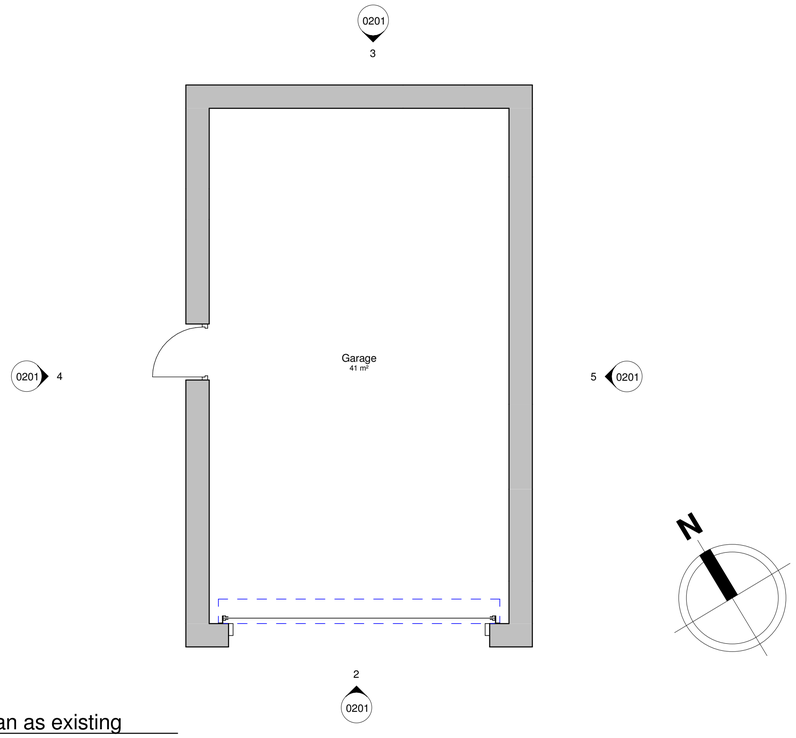

1 0201 Floor plan as existing
SCALE 1 : 50

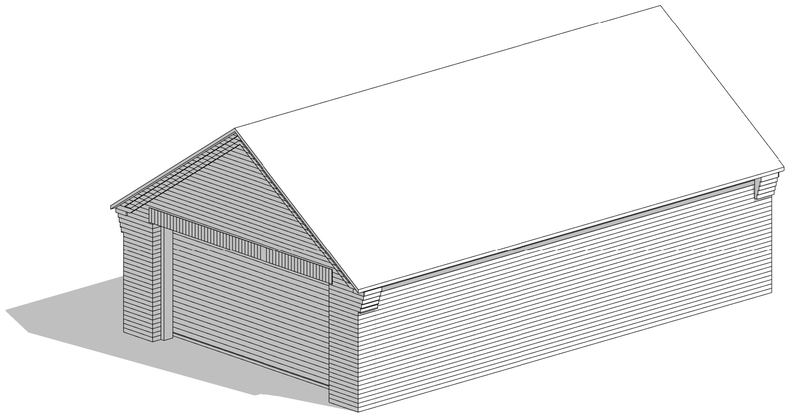

6 0201 View from south Copy 1
SCALE

all heights, sizes and dimensions should be checked on site by the contractor before any work is put in hand.

figured dimensions should be taken in preference to scaling and any errors or omissions reported to the architect at once

This drawing has been prepared in accordance with the CDM (Construction Design and Management) and all foreseeable design risks to those involved or affected by construction have been avoided wherever possible

Keynote Legend	
Key Value	Keynote Text

ED1	Existing door 1 - roller shutter garage door
ED2	Existing door 2 - Solid wooden door
ER1	Existing roof 1 - Slate tiles
EW1	Existing Wall 1 - Brick

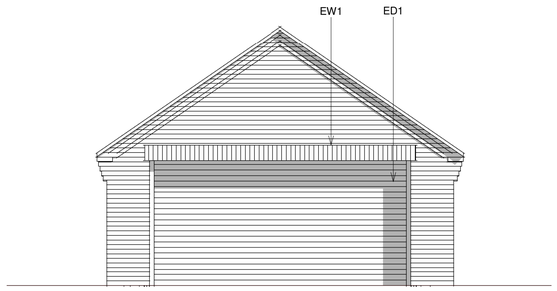

2 0201 Front Elevation as Existing
SCALE 1 : 50

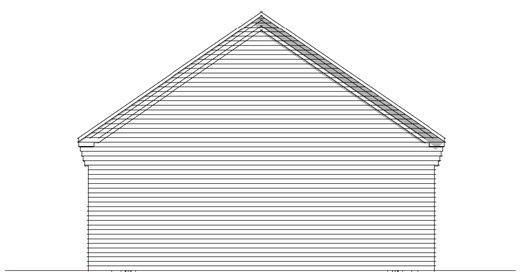

3 0201 Rear Elevation as existing
SCALE 1 : 50

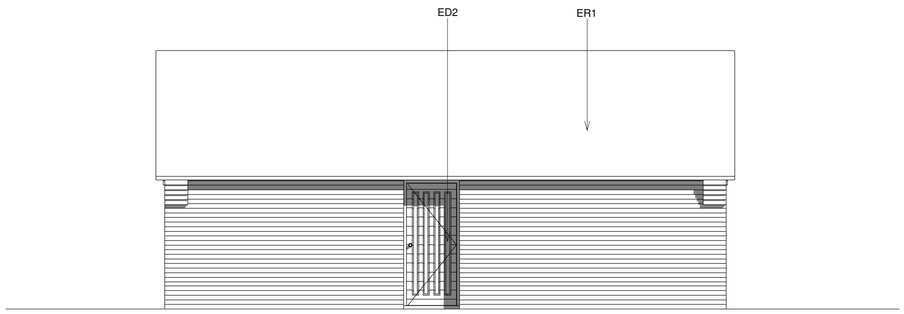

4 0201 Side Elevation as existing
SCALE 1 : 50

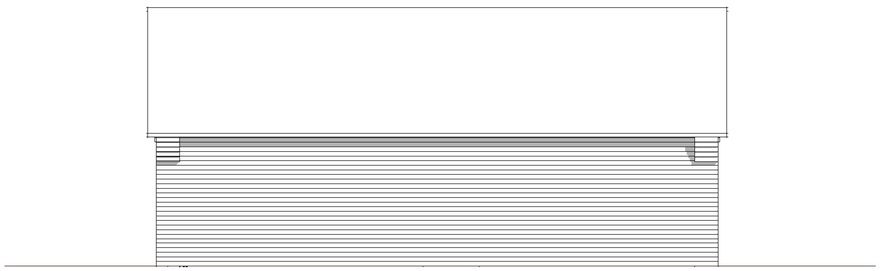

5 0201 Side Elevation B as existing
SCALE 1 : 50

Scale 1 : 50
0 0.5 1 2.5 5 m

Rev	Date	By	Detail

Drawing status
S1

Client
P. Bain

Project/Location
Garage conversion

Rosehill
Nabb Lane
Alton
Staffordshire
ST10 4AY

SMYTHEMAN ARCHITECTURAL
12 High Street
Tean, Stoke-on-Trent
ST10 4DZ
United Kingdom
T +44 (0)1538 722097
F +44 (0)1538 722185
mail@smytheman.co.uk
www.smytheman.co.uk

Drawing title
Existing floorplan and elevations

Scale(s)	Date	Drawn	Checked	Job Number
1 : 50 @A1	08/18/17	AD	SS	3047

Drawing number **Revision**
BAIN-SA-XX-XX-DR-A-0201

\\nas-6E-EB-28\Documents\Drawings\Current Drawings\3047 BAIN\01-Architectural\01 WIP\CAD\3047 op 3.rvt