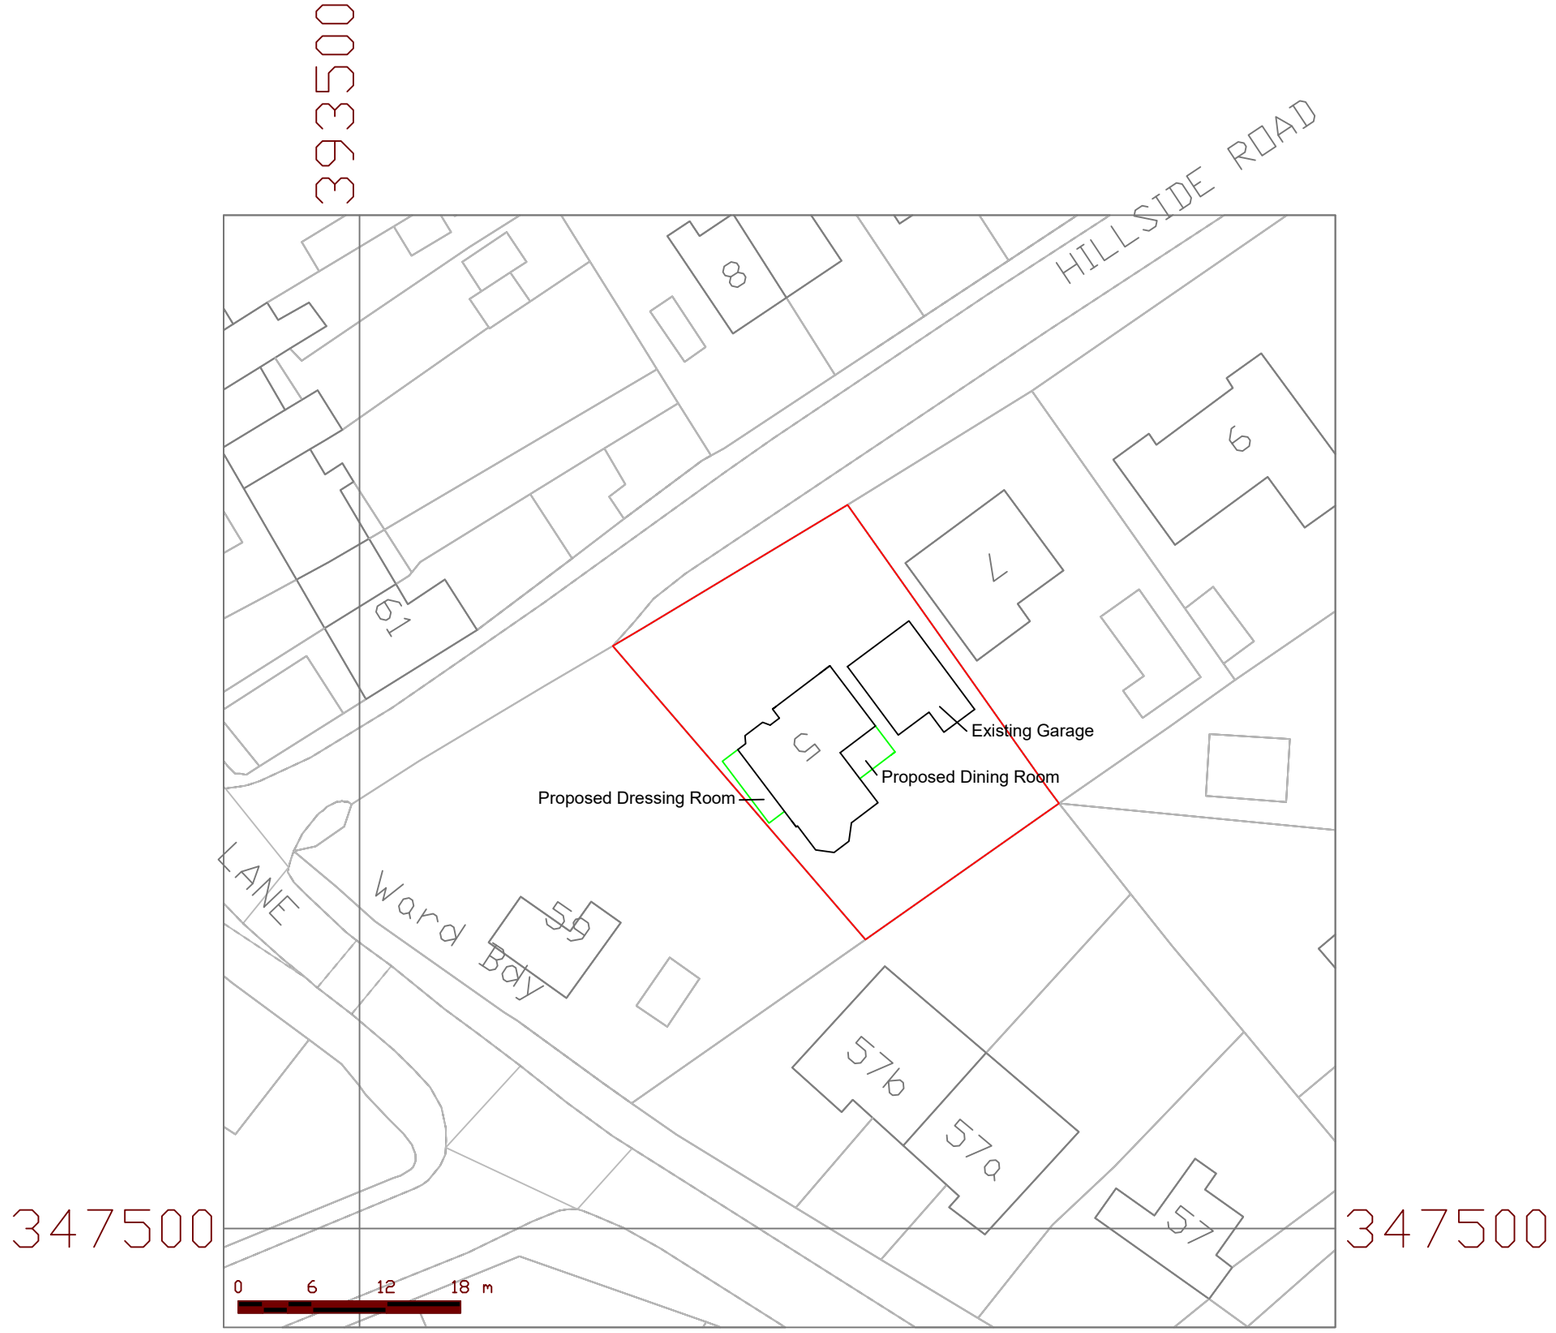

Key

- **Existing**
- **Proposed**
- **Boundary Line**

Client
Mark Turley
Badgers Croft
5 Hillside Road
Werrington
Stoke on Trent
ST9 0LJ

Title
Block Plan

Drawing No.			
Drawn by	**MT (OS byStreetwise)**		
Date	**30/12/2017**		
Sheet Size	**A3**	**Scale**	**1:500**
Revision	**1.0**		