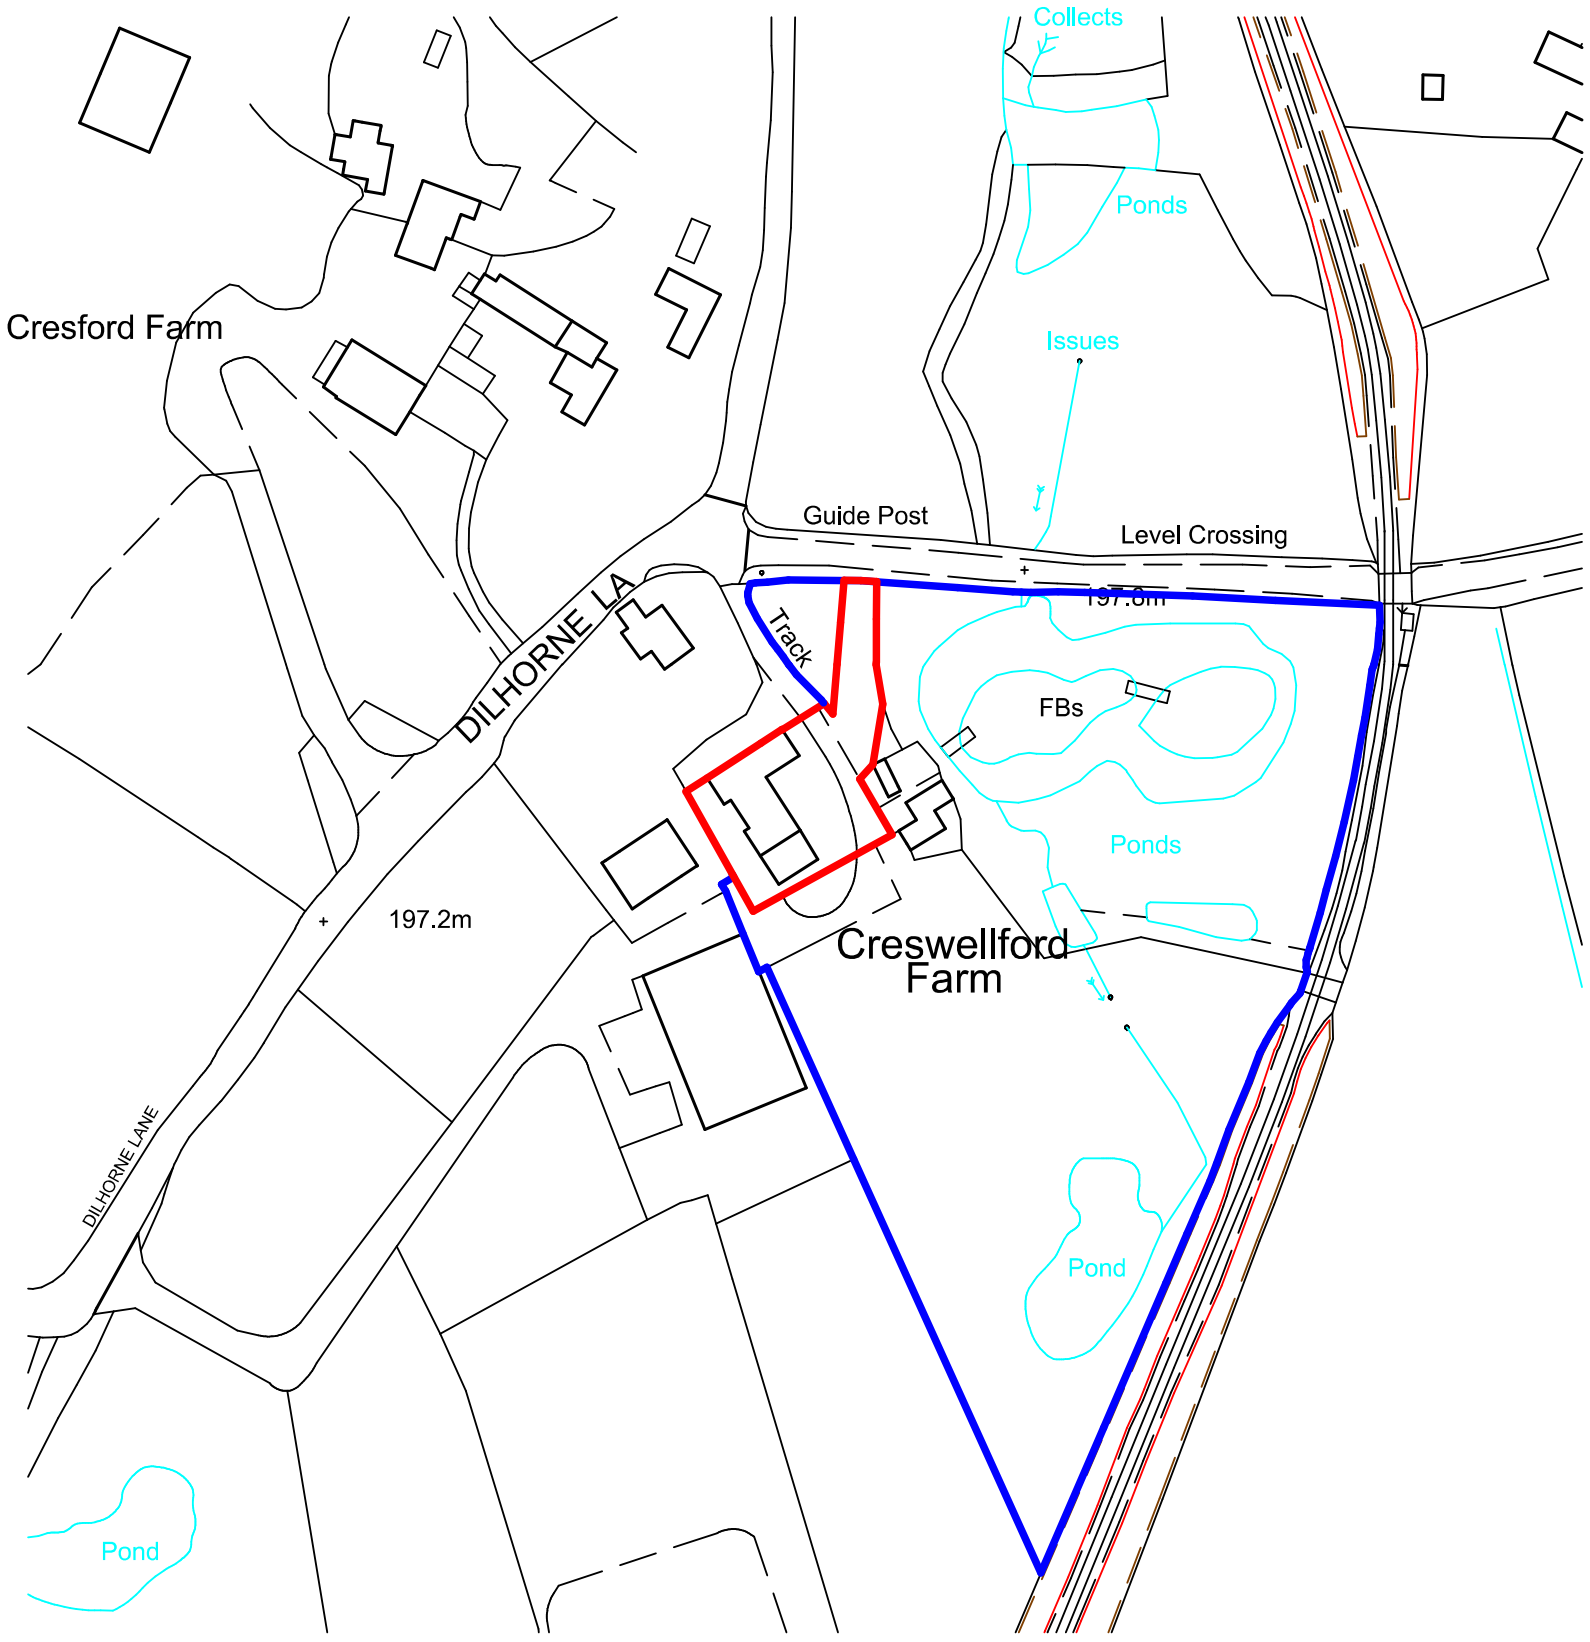

Ordnance Survey (c) Crown Copyright 2015. All rights reserved. Licence number 100022432

N

DBD Architectural Consultancy ©2017

1. Copyright is vested with DBD Architectural Consultancy.

2. All dimensions to be checked on site before proceeding.

3. Contractor to check/adjust dimensions of new work to suit existing conditions.
Do not assume existing structure or details are plumb, square or level.

4. Contractor must notify the architect of any discrepancies before proceeding.

5. All drawings to be read in conjunction with all other consultants drawings and specs.

Rev	Date	Description

DBD Architectural Consultancy

DBD Architectural Consultancy Ltd
50 Brcad Street, Leek,
Staffo·dshire, ST13 5NS
01538 383118
mail@dbdconsultants.co.uk
www.dbdconsultants.co.uk

Mrs A Wagstaff
Creswell Ford Farm
Dilhorne road
Stoke on trent
ST10 2PH
Client

Proposed conversion of redundent agricultural barns
Project

Title

Site location plan

Stage: Planning

Size:	Date:	Job No:
A3	31.10.17	1564-100
Scale: 1:1250		

Drawing Number: PL70