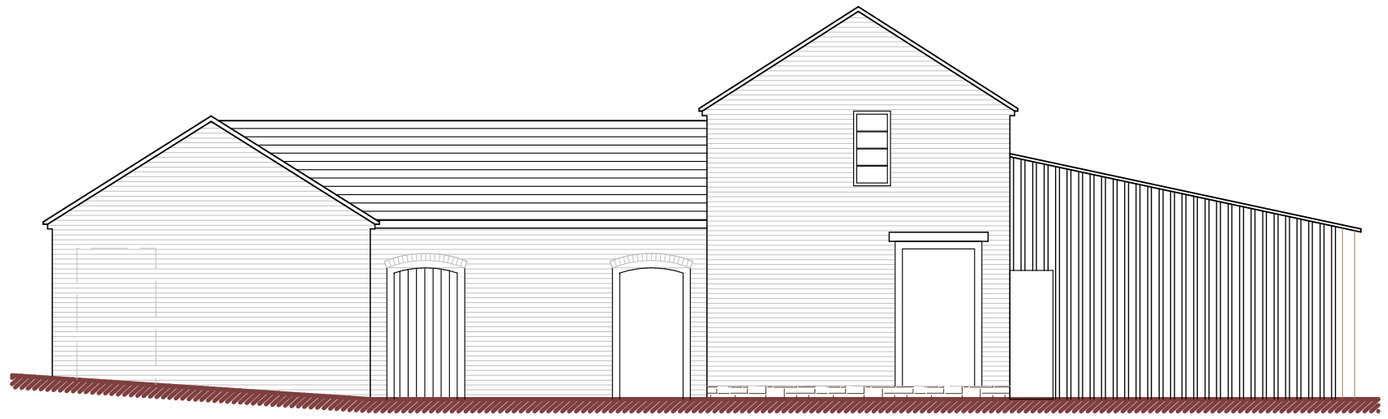

West elevation

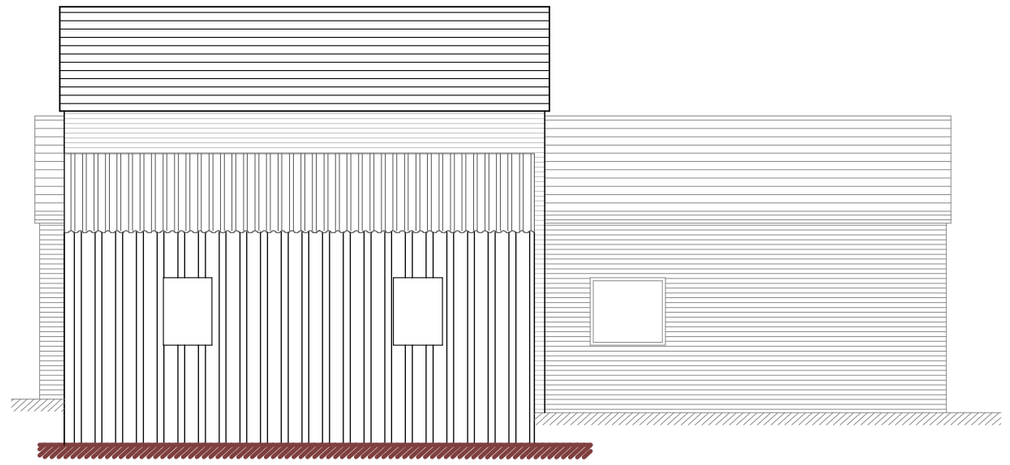

South elevation

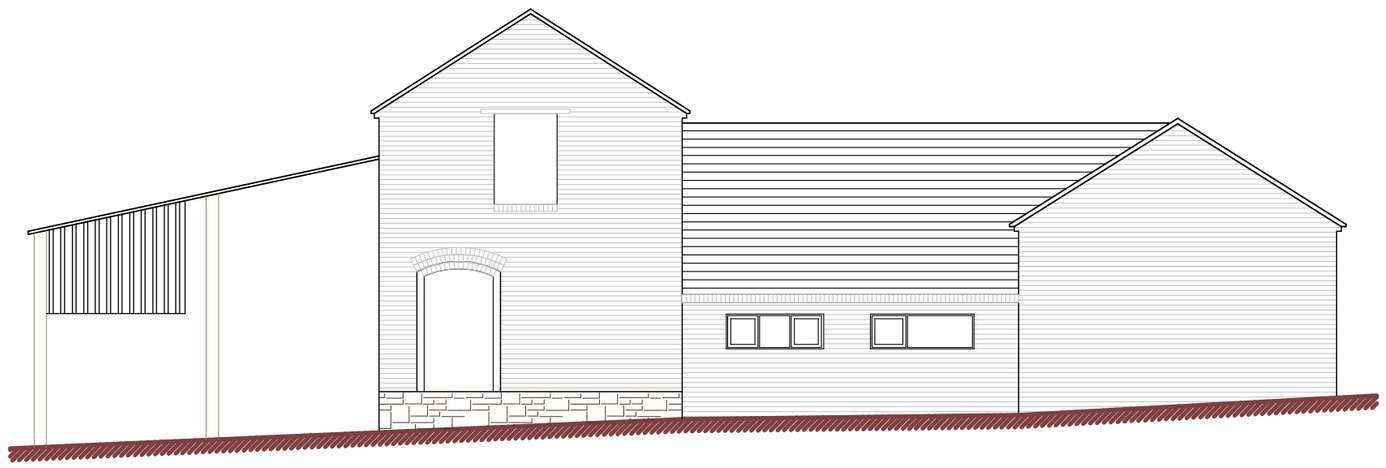

East elevation

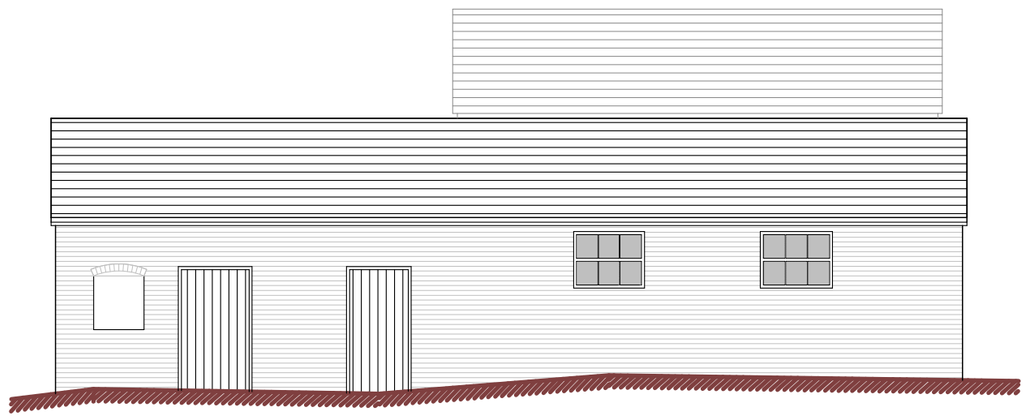

North elevation

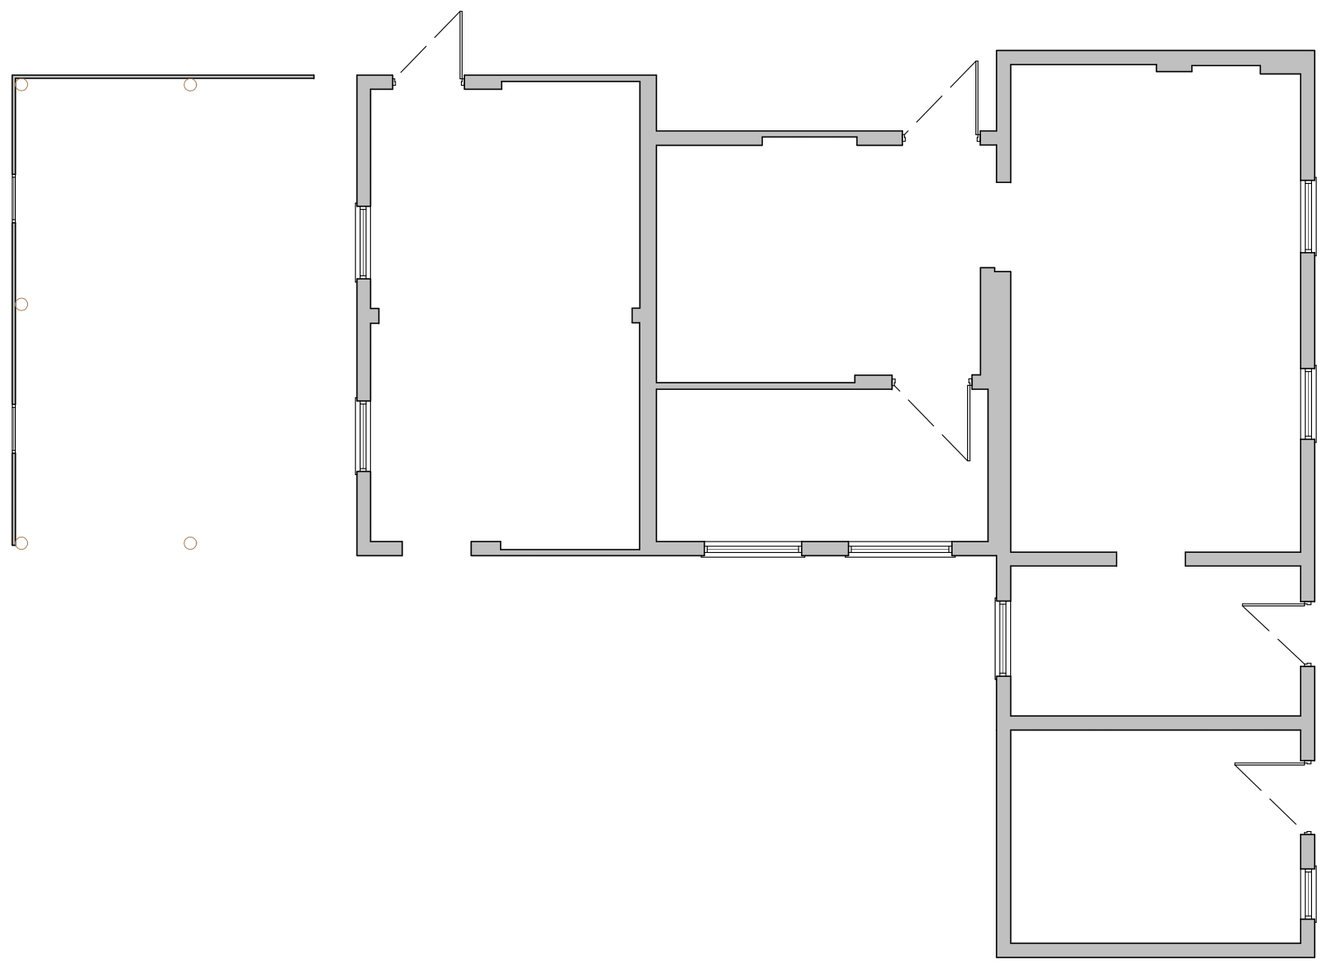

Ground floor

Scale

0 1 2 3 4 5

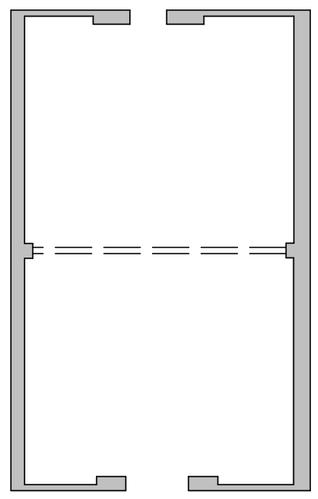

First floor

DBD Architectural Consultancy ©2017

1. Copyright is vested with DBD Architectural Consultancy.

2. All dimensions to be checked on site before proceeding.

3. Contractor to check/adjust dimensions of new work to suit existing conditions.
Do not assume existing structure or details are plumb, square or level.

4. Contractor must notify the architect of any discrepancies before proceeding.

5. All drawings to be read in conjunction with all other consultants drawings and specs.

Rev	Date	Description

DBD Architectural Consultancy

DBD Architectural Consultancy Ltd
50 Broad Street, Leek,
Staffordshire, ST13 5NS
01538 383118
mail@dbdconsultants.co.uk
www.dbdconsultants.co.uk

Mrs A Wagstaff
Creswell Ford Farm
Dilhorne road
Stoke on trent
ST10 2PH
Client

Proposed conversion of redundent agricultural barns
Project

Title

Plans and elevations as existing

Stage: Planning		
Size: A2	Date: 31.10.17	Job No: 1564-100
Scale: 1:100		
Drawing Number: PL 72		