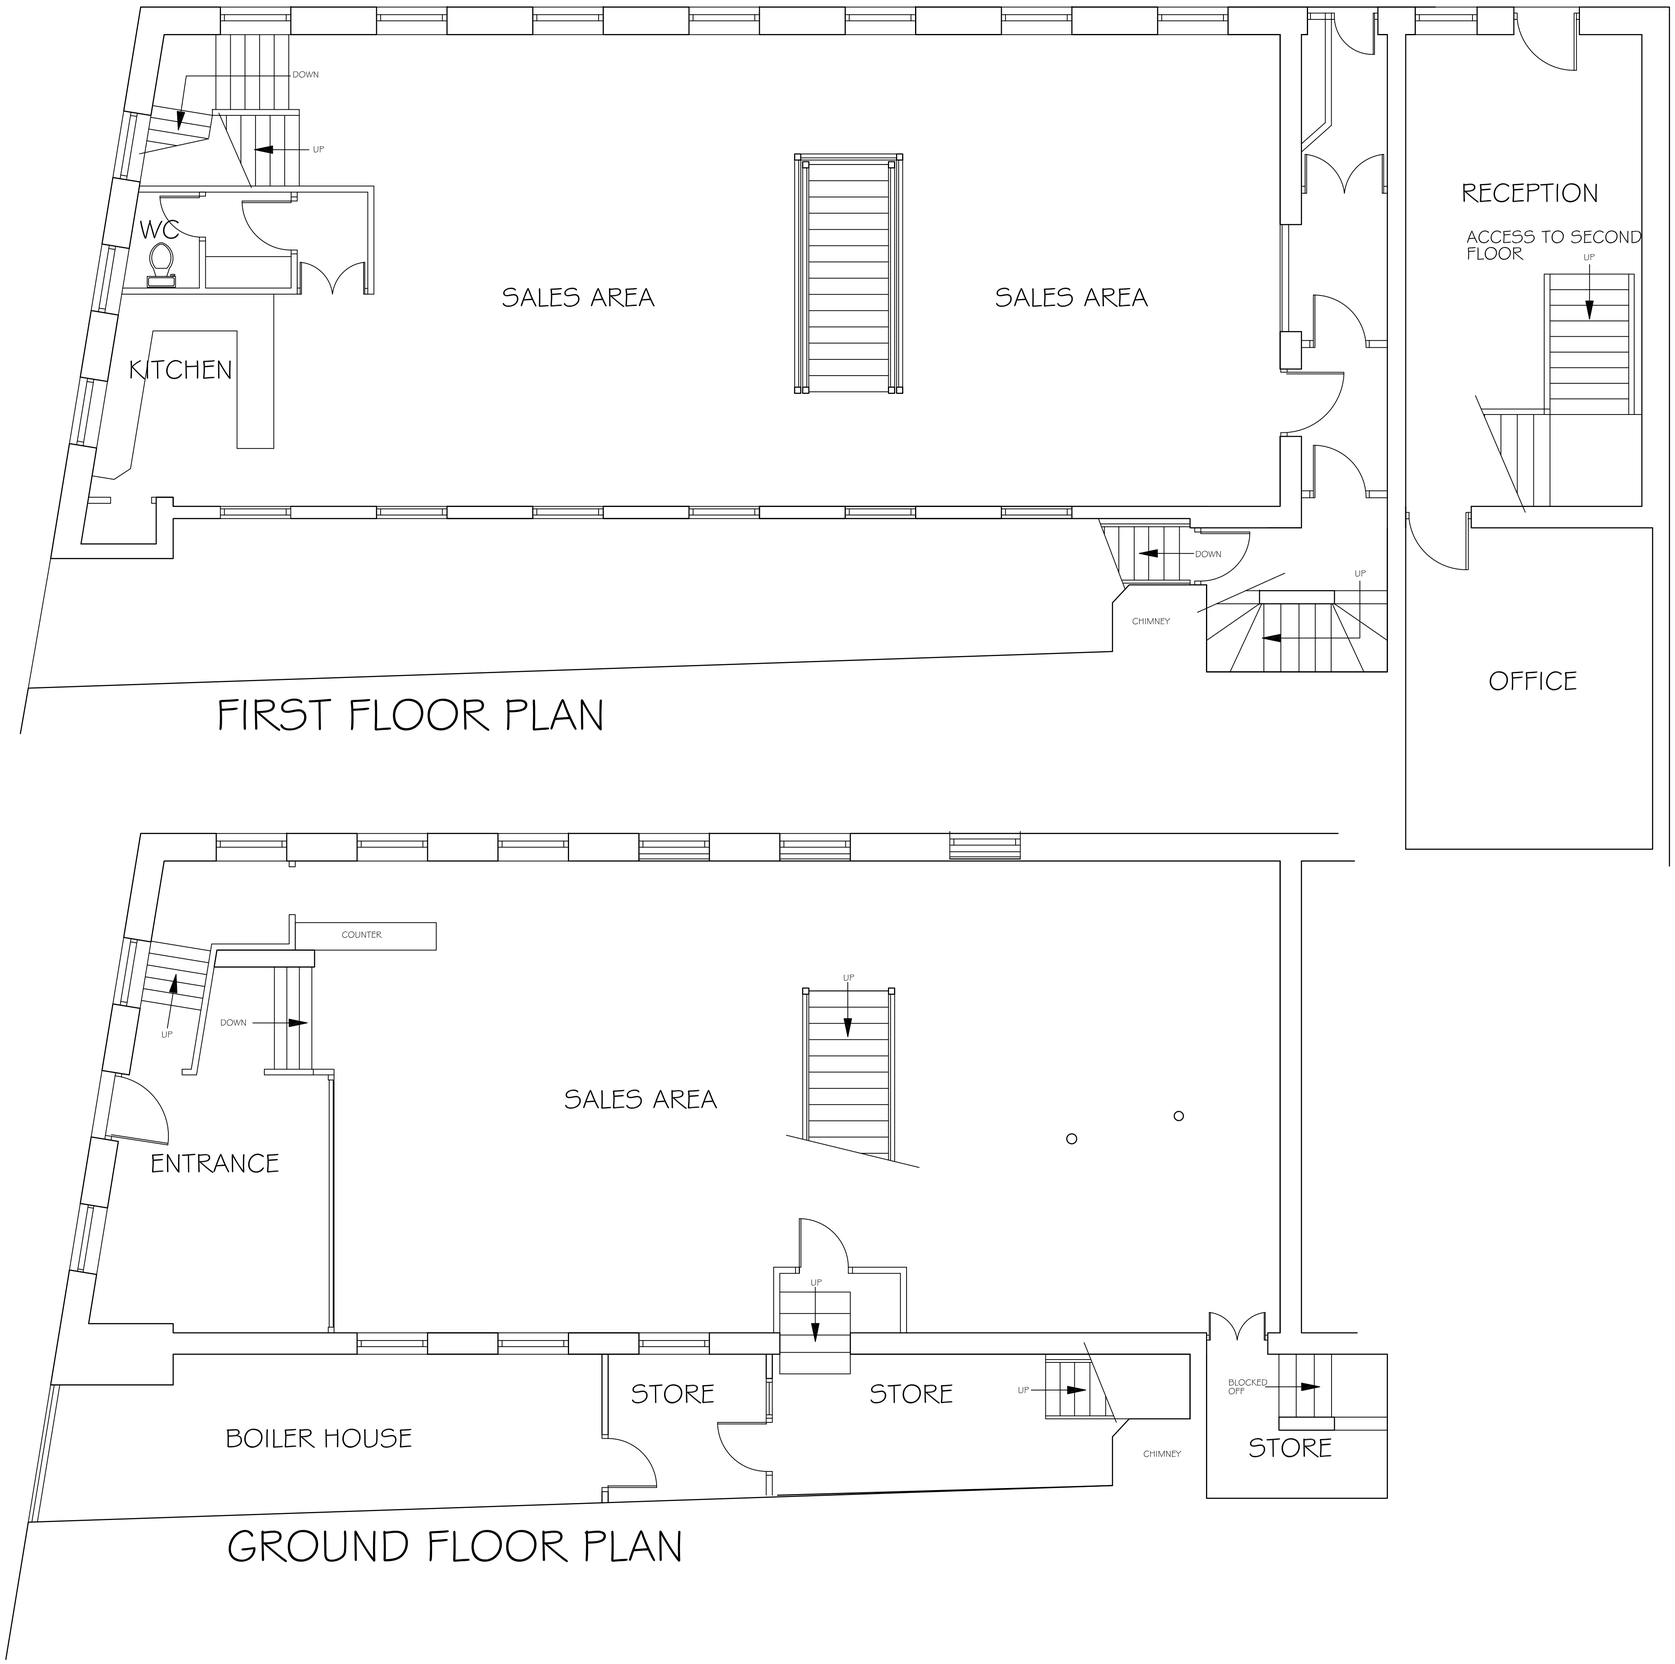

APPLICANT

MR G. McKAY

PROJECT

PROPOSED CONVERSION & ALTERATIONS TO FORM 3No. SELF CONTAINED FLATS OVER 3 FLOORS AT MASON'S MILL, SHOOBRIDGE STREET, LEEK.

TITLE

EXISTING GROUND & FIRST FLOOR PLANS

DRAWING NUMBER

SK1048/06

SCALE 1:50 at A1

DATE	JUNE '09	REVISION
CHECKED		