



north east elevation.

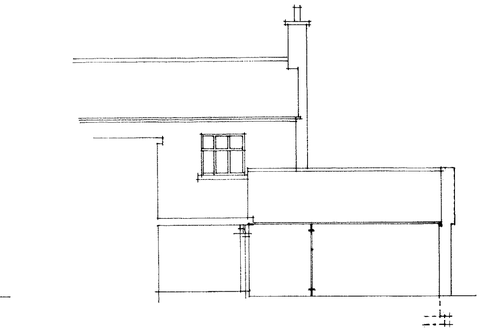


south east elevation.

south west elevation.

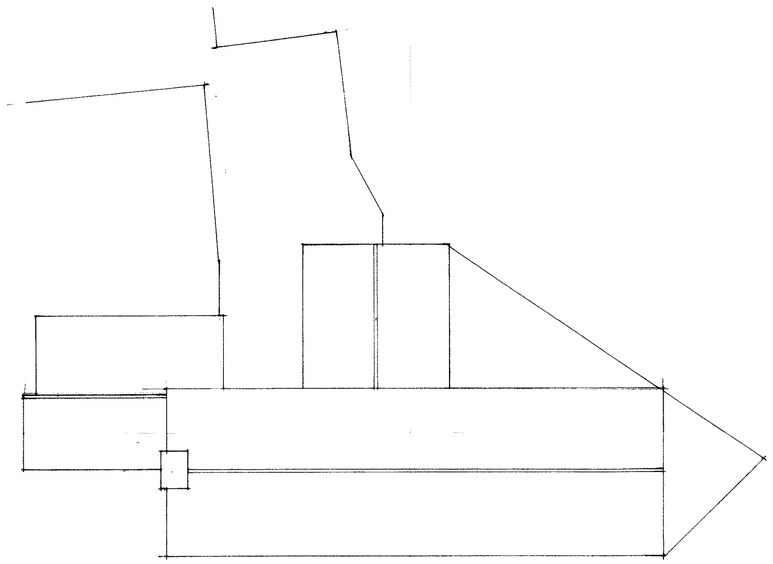

ROOF PLAN. 1:100.

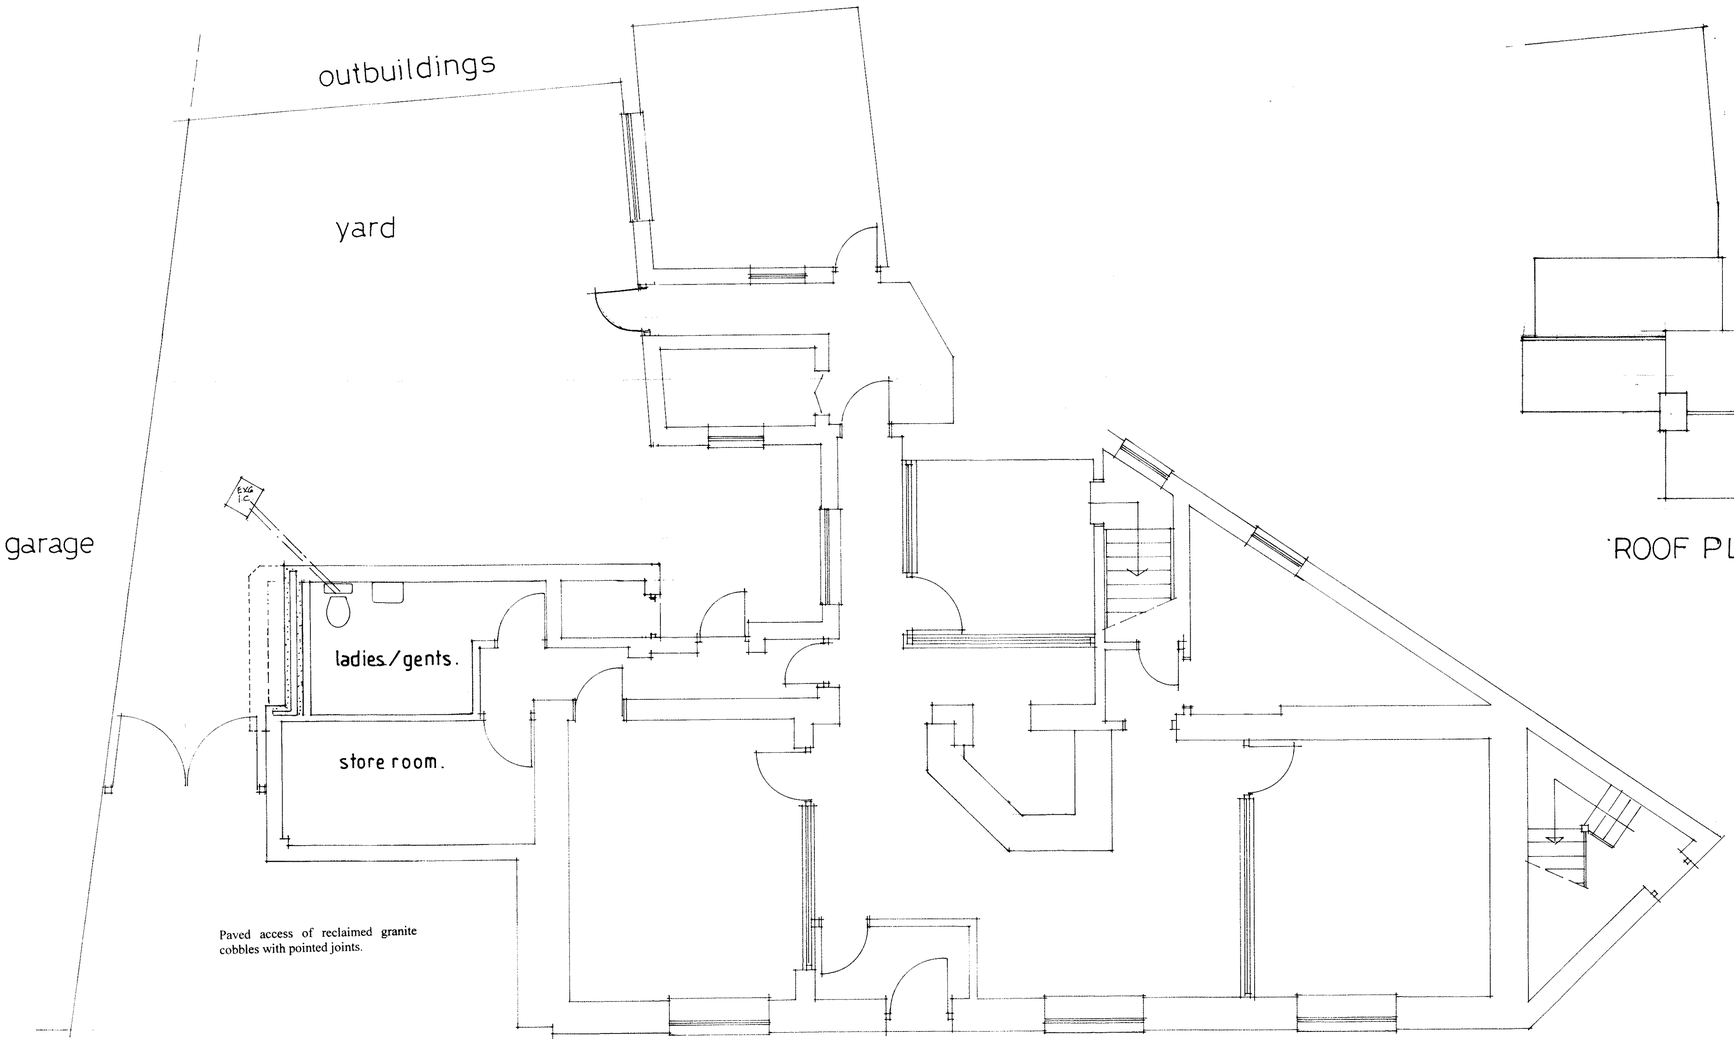

GROUND FLOOR PLAN.

TOUCH RETAIL LTD.

DATE **December 17**

PROPOSED ALTERATIONS
AT
4, TAPE STREET,
CHEADLE,
STOKE-ON-TRENT,
STAFFS. ST10 1BD

SCALES
PLAN 1:50
ELEVATIONS 1:100
ROOF PLAN 1:100

DRAWN BY
MALCOLM SALES M.R.I.C.S.
CHARTERED QUANTITY SURVEYORS
BUILDING COST CONSULTANTS
MARKETSIDE CHAMBERS,
56, HIGH STREET,
CHEADLE, STOKE-ON-TRENT,
STAFFS. ST10 1AF
TEL. (01538) 757233
FAX. (01538) 750075
E-MAIL Malcolm.Sales@salesqs.co.uk

AS PROPOSED

FOR PLANNING APPLICATION
AND BUILDING REGULATIONS

DRAWING NR. 1709/10/0f