
Copyright of this drawing is vested in the Architect and it must not be copied or reproduced without consent. Figured dimensions only are to be taken from this drawing. All contractors must visit the site and be responsible for taking and checking all dimensions relative to their work. Hewitt&Carr Architects Ltd are to be advised of any variation between drawings and site conditions.
CLIENTS ARE ADVISED TO CLARIFY DIMENSIONS WITH THE ARCHITECT PRIOR TO SETTING OUT AND NOT TO SCALE FROM THE DRAWING


Rev.	Drawn	Comments	Date

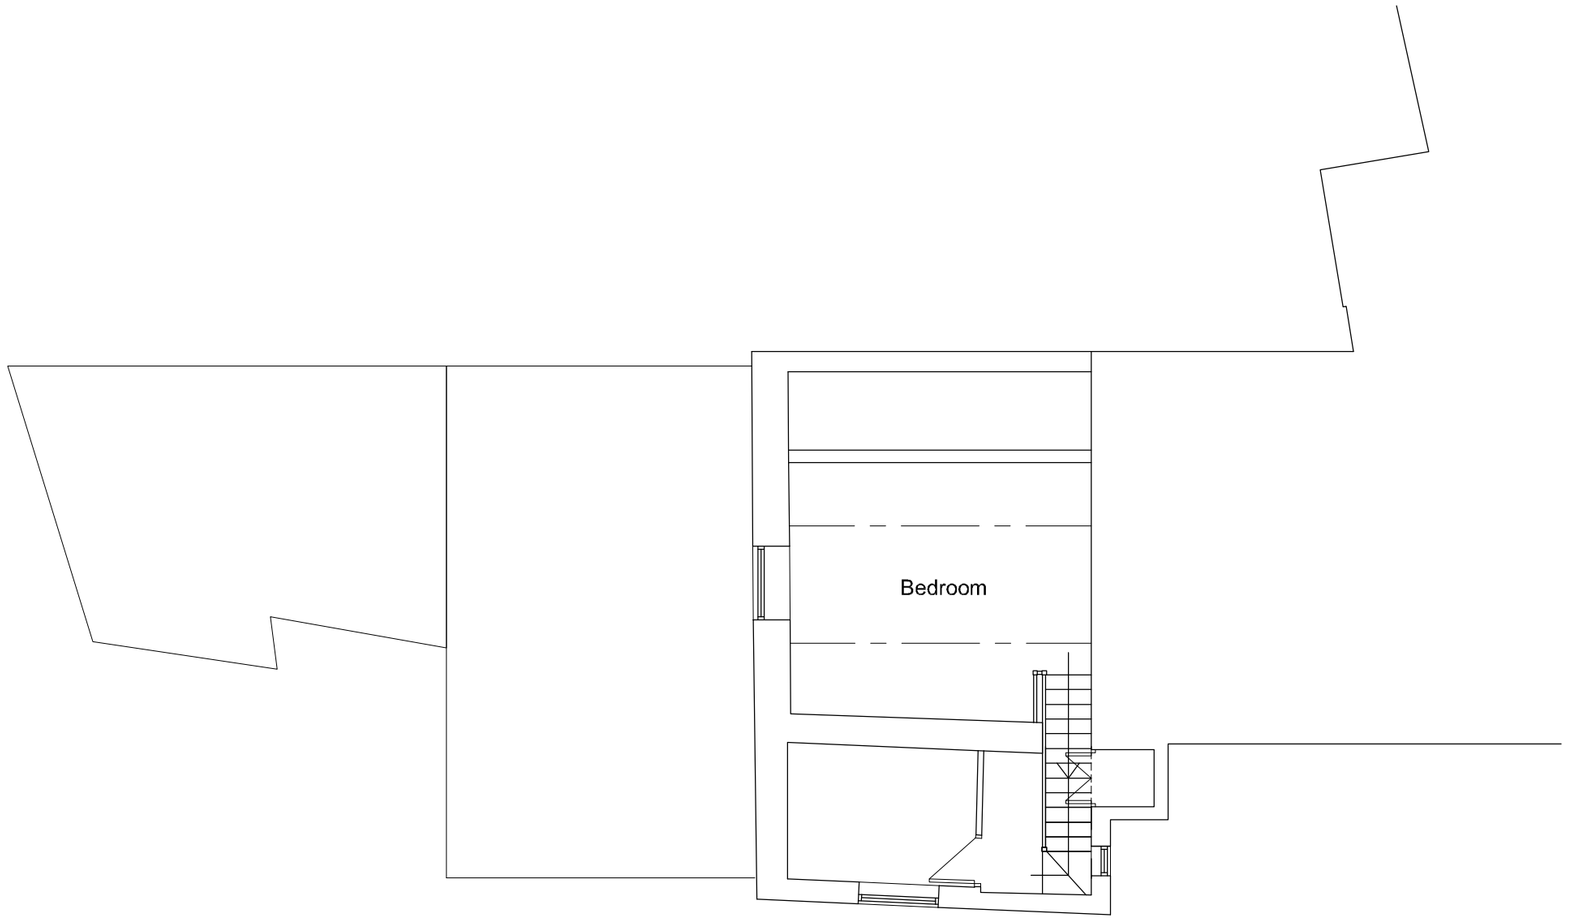


FIRST FLOOR 1:100



FRONT ELEVATION 1:100

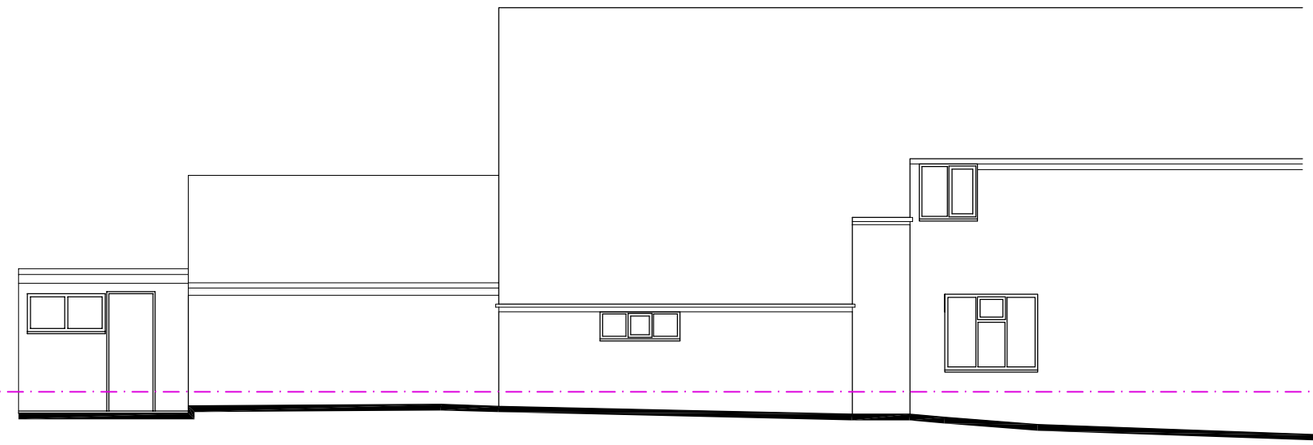


REAR ELEVATION 1:100

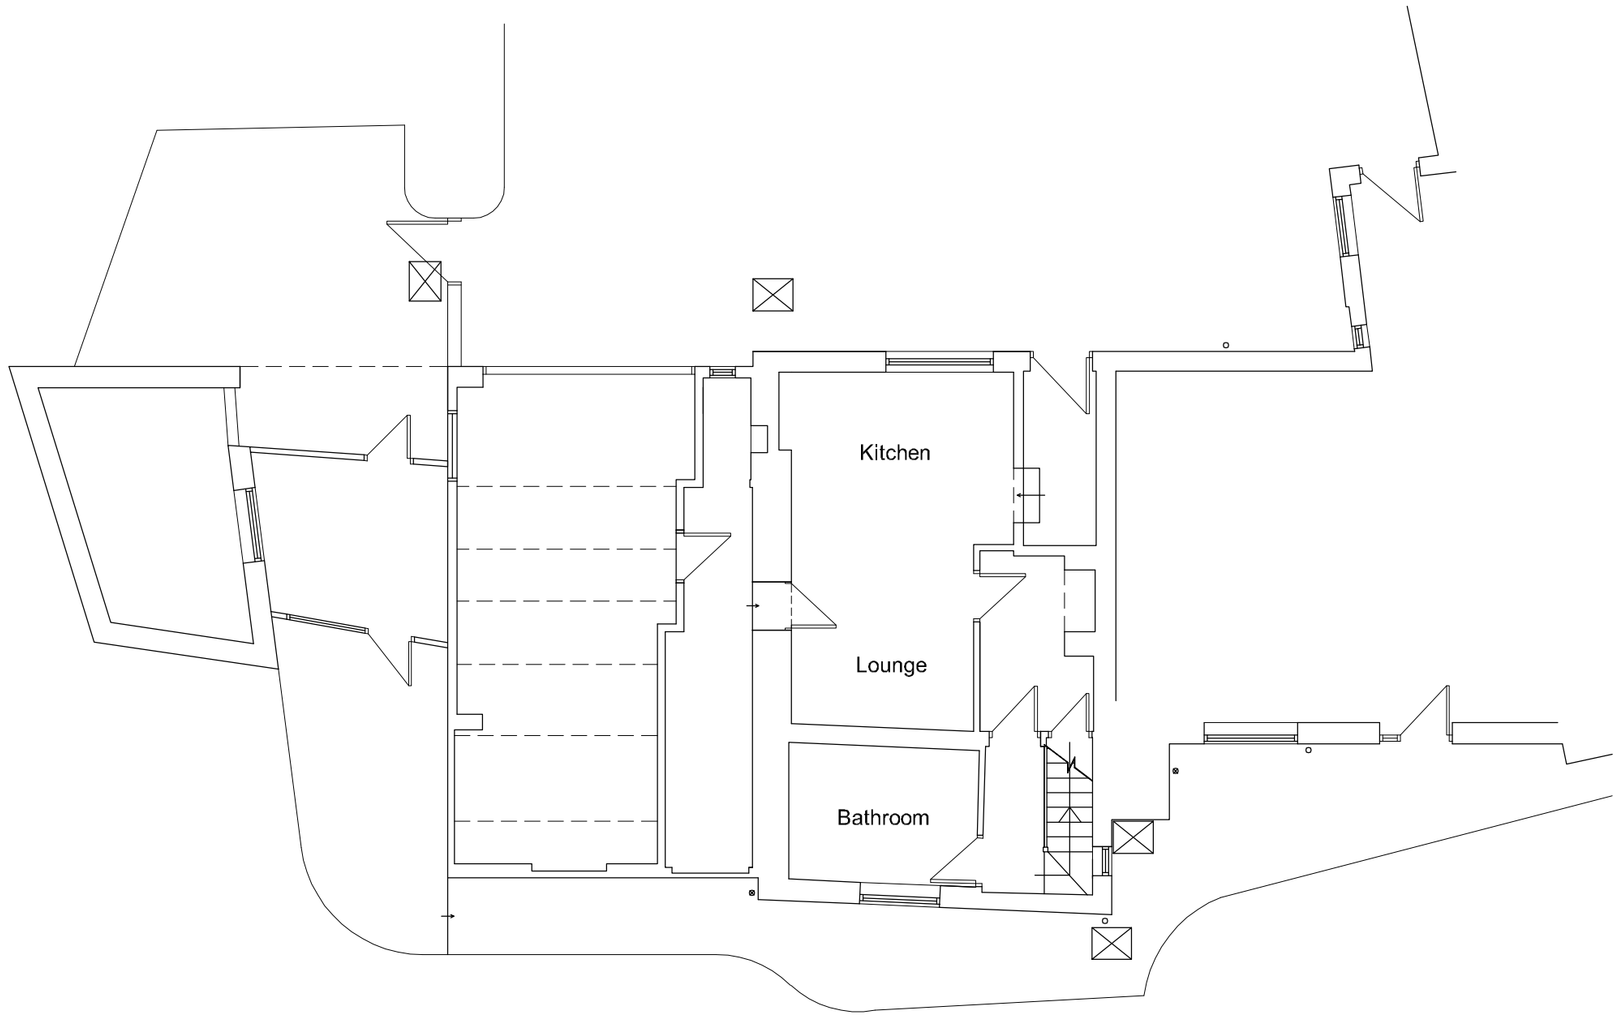

GROUND FLOOR 1:100

Ordnance Survey © Crown copyright 2016 All rights reserved. Licence number 100051789

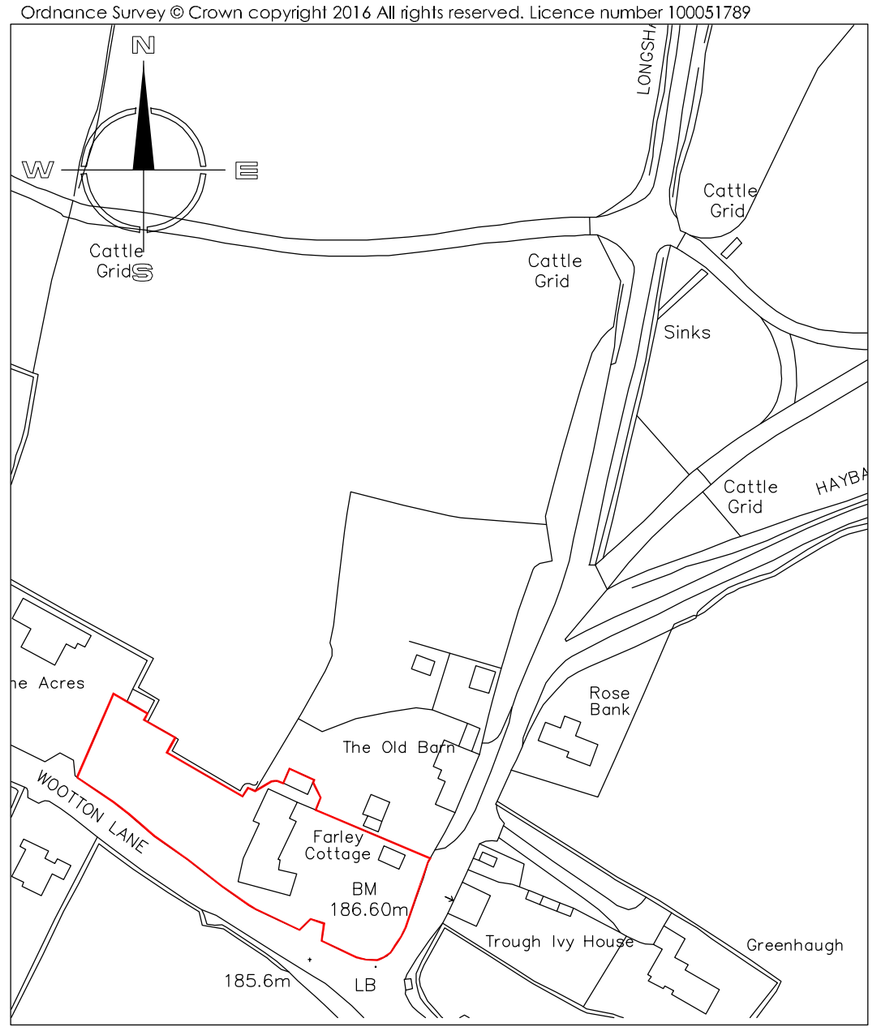

SITE LOCATION PLAN 1:1250

Hewitt&Carr Architects
A: 2-4 Cross Street I Cheadle I Staffordshire I ST10 1NP
T: 01538 756888
E: enquiries@hcarchitects.co.uk
W: www.hcarchitects.co.uk

Client
Mrs Brown

Project
Extension and Gararage Conversion
To Form Holiday Let

Title
Existing Plans and Elevations

SURVEY

Status
Survey

Date August 2017 Drawn KB

Scale @A2 As Stated Checked

Project No Drawing No. Rev
00684 AL(0)01

File Ref:-H:\