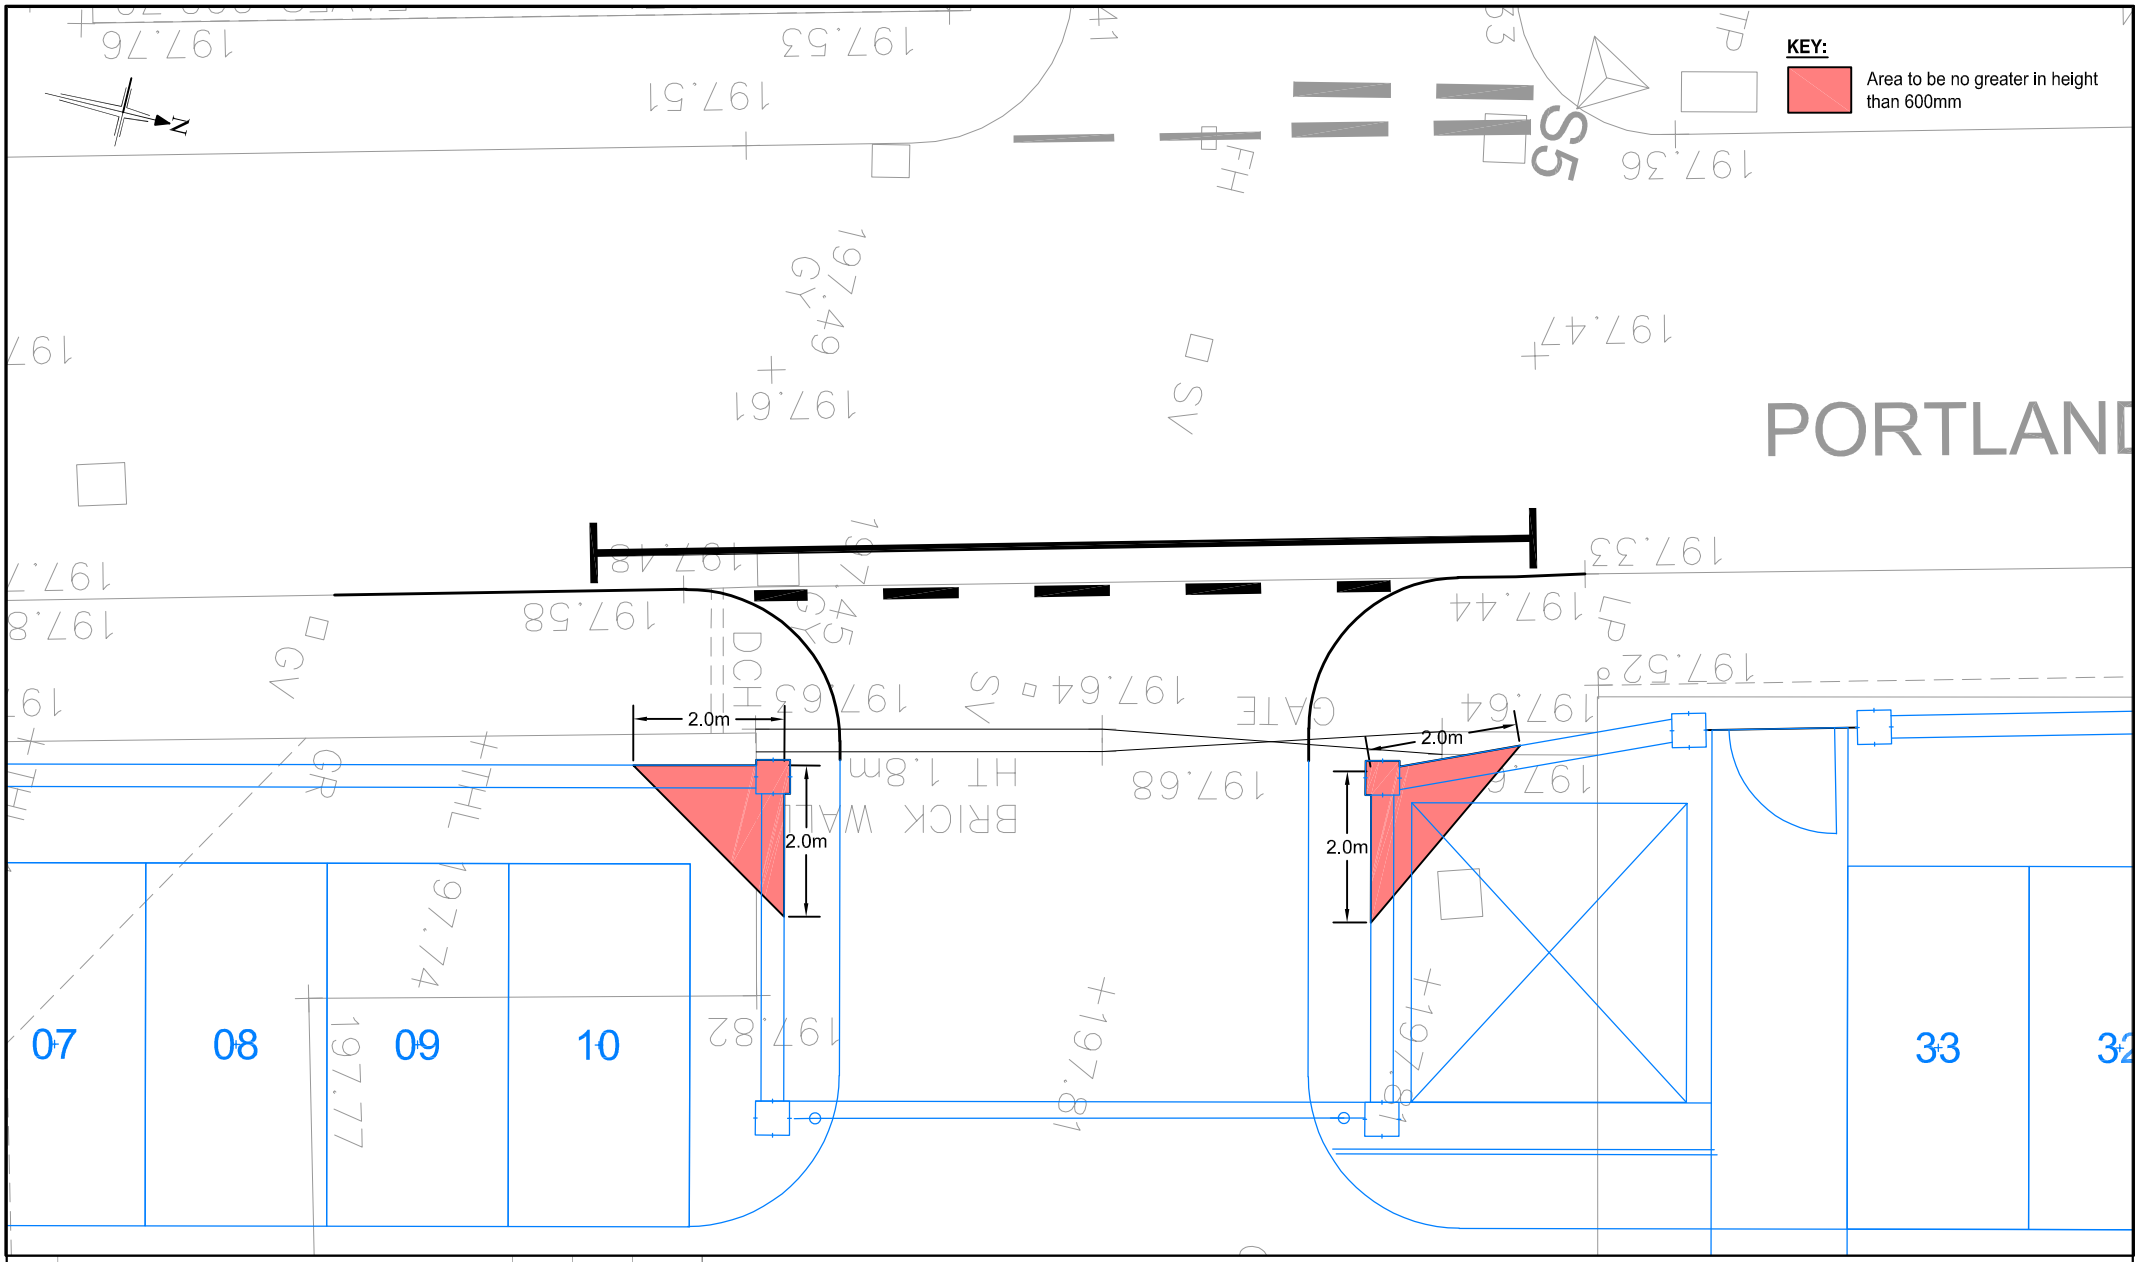

Rev:	Amendment:	DRN:	CHK:	Date:

Client: McCARTHY AND STONE RETIREMENT LIFESTYLES LTD

Project: BUXTON ROAD, LEEK

Title: 2.0m PEDESTRIAN VISIBILITY SPLAY

BRYAN G HALL
CONSULTING CIVIL & TRANSPORTATION PLANNING ENGINEERS
Copyright Reserved Bryan G Hall Ltd.
E highways@bryanghall.co.uk
W www.bryanghall.co.uk
Suite E15 | Josephs Well
Hanover Walk | LEEDS | LS3 1AB
T 0113 246 1555
F 0113 234 2201
Lighterman House
26/36 Wharfdale Road
LONDON | N1 9RY
T 0203 553 2336

Job No:	Drawn:	Checked:	Date:
17-332	MM	CT	13/10/17

Scale: 1:100 A4 - 297 x 210

Drawing No: 17/332/SKH/001

Revision: