NOTES:

1) Proposed TRO to be implemented in accordance with Planning Permission Ref. No. SMD/2017/0165. Exact length of traffic regulation to be agreed by Staffordshire County Council.

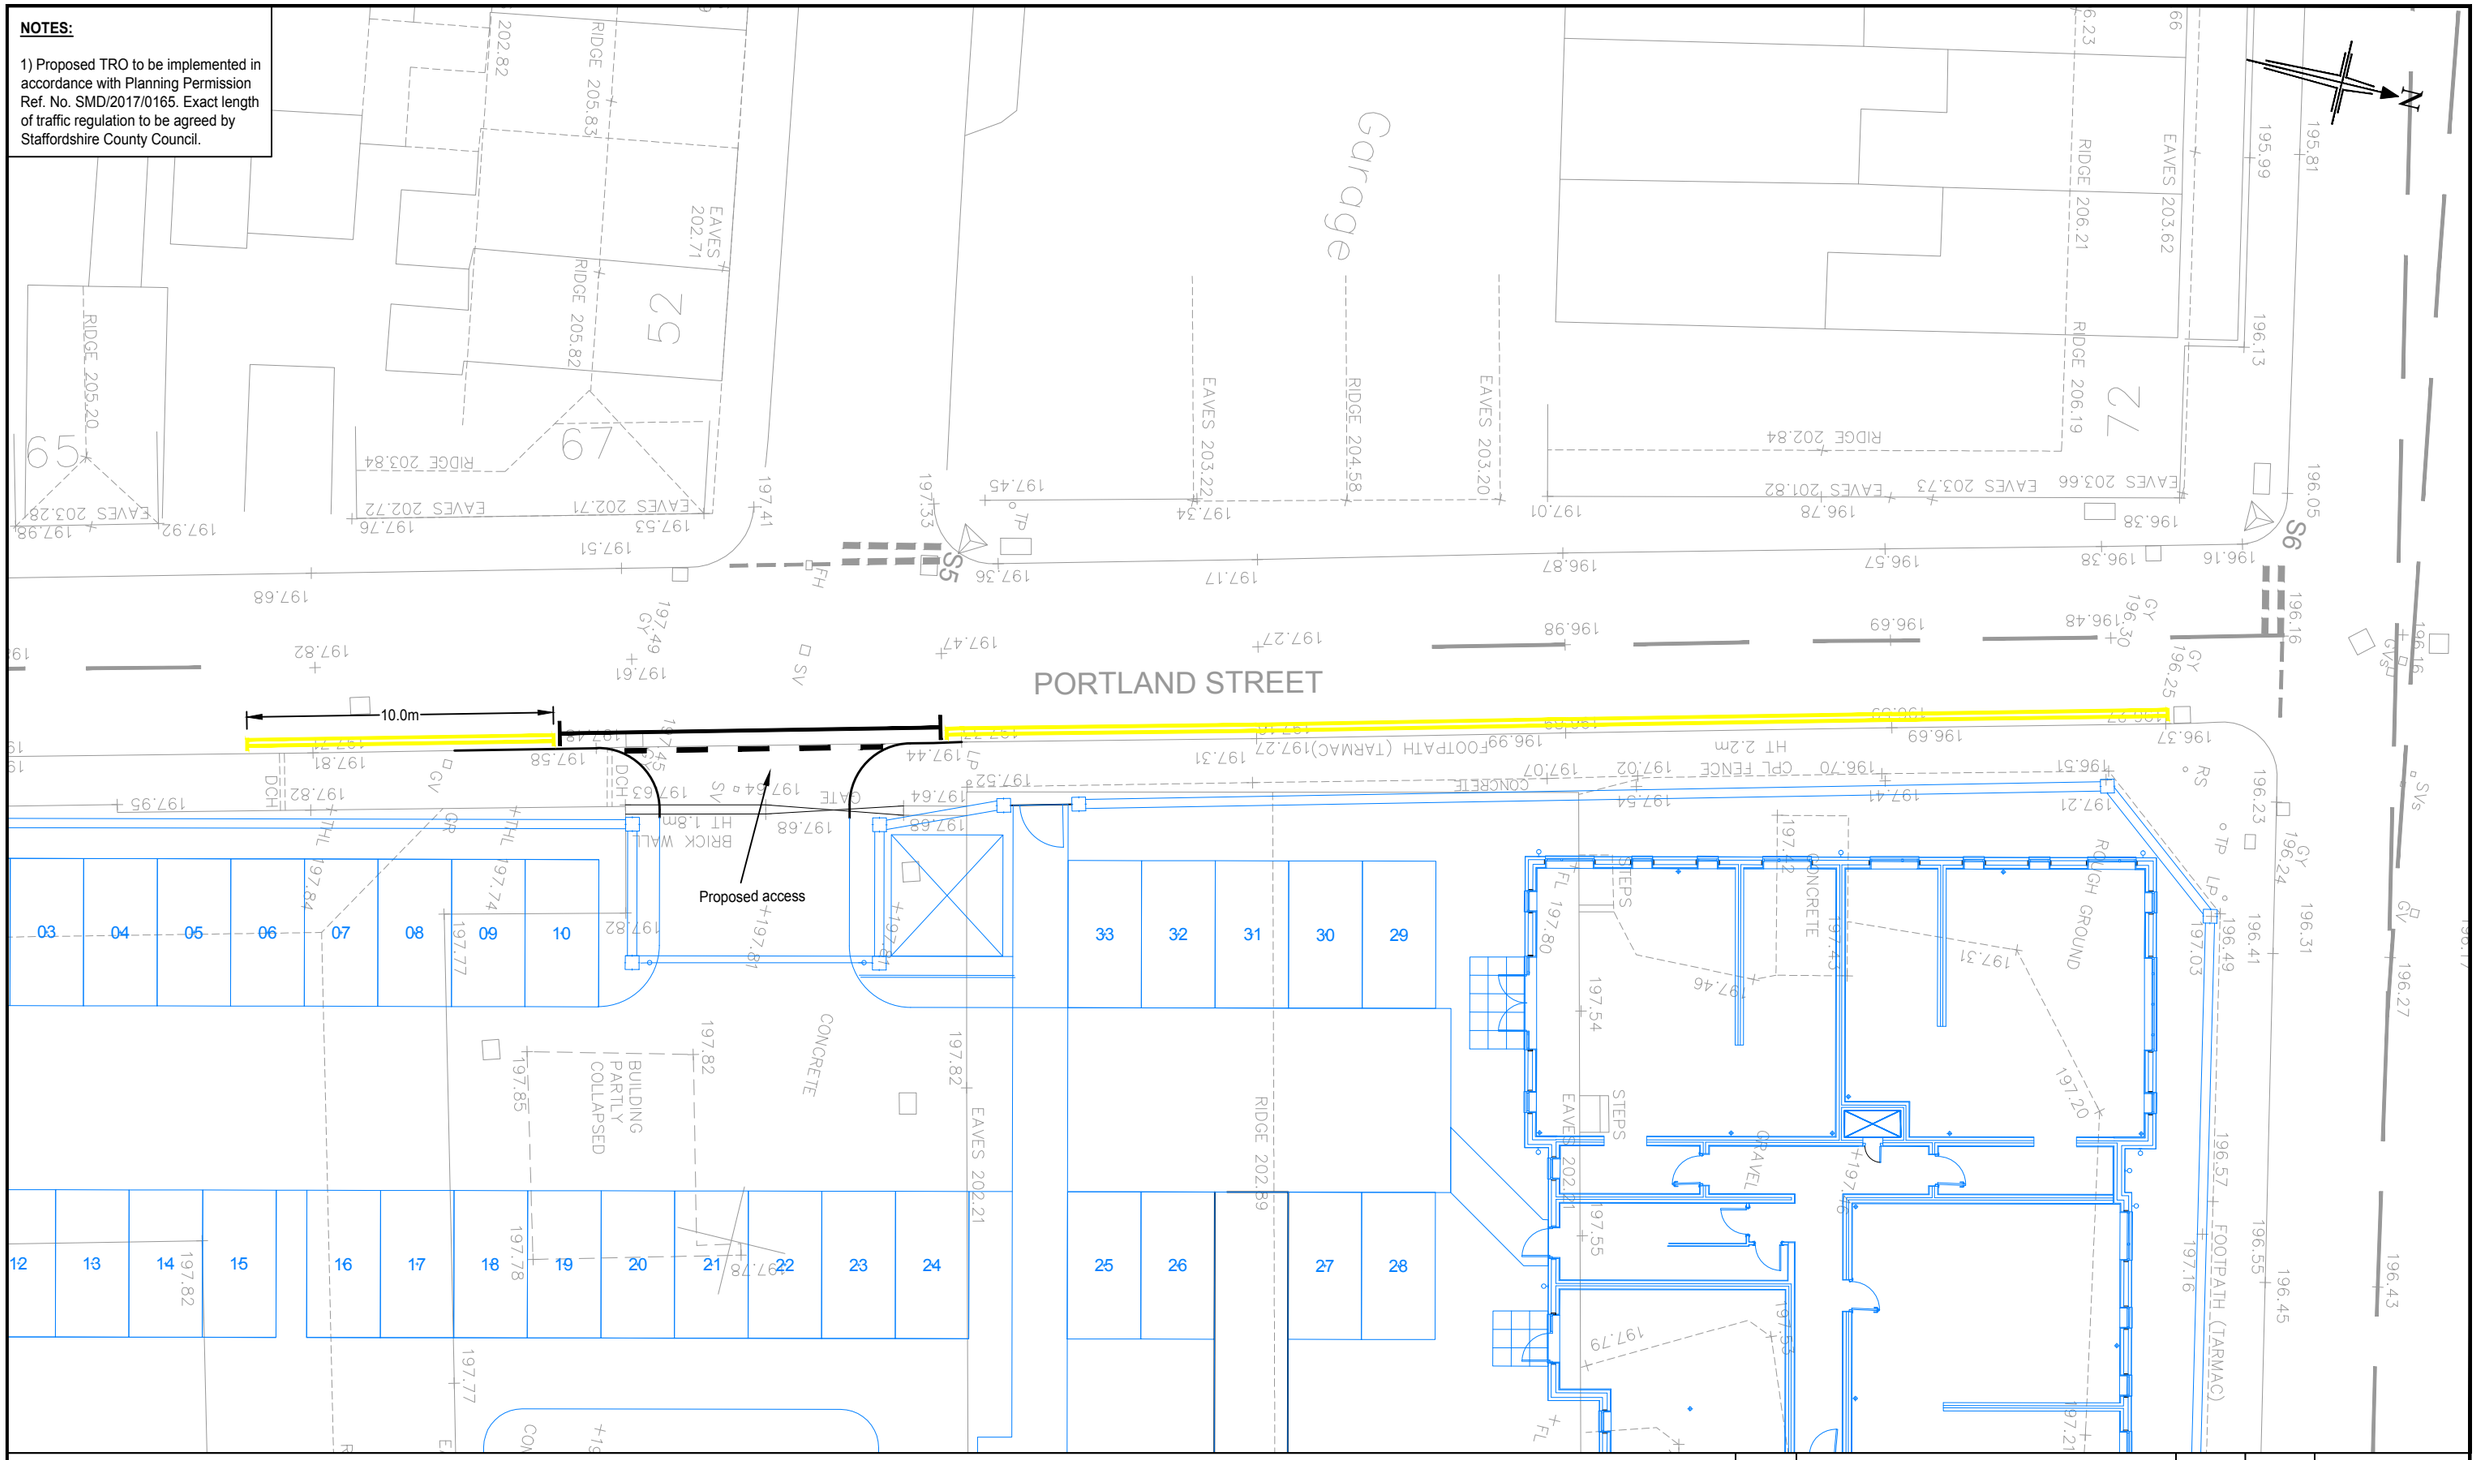

Client:

McCARTHY AND STONE RETIREMENT LIFESTYLES LTD

Project:

BUXTON ROAD
LEEK

Title

PROPOSED TRAFFIC REGULATION ORDER LAYOUT

Rev:	Amendment:	Drn:	Chk:	Date:

Job No: 17-332 Drawn: MM Checked: CT Date: 14/11/17

Scale: 1:200 A3 - 420 x 297

Drawing No: 17/332/SKH/003

Revision:

BRYAN G HALL
CONSULTING CIVIL & TRANSPORTATION PLANNING ENGINEERS

Copyright Reserved Bryan G Hall Ltd.

E highways@bryanghall.co.uk
Suite E15 | Josephs Well
Hanover Walk | LEEDS | LS3 1AB
T 0113 246 1555
F 0113 234 2201

W www.bryanghall.co.uk
Lighterman House
26/36 Wharfdale Road
LONDON | N1 9RY
T 0203 553 2336