
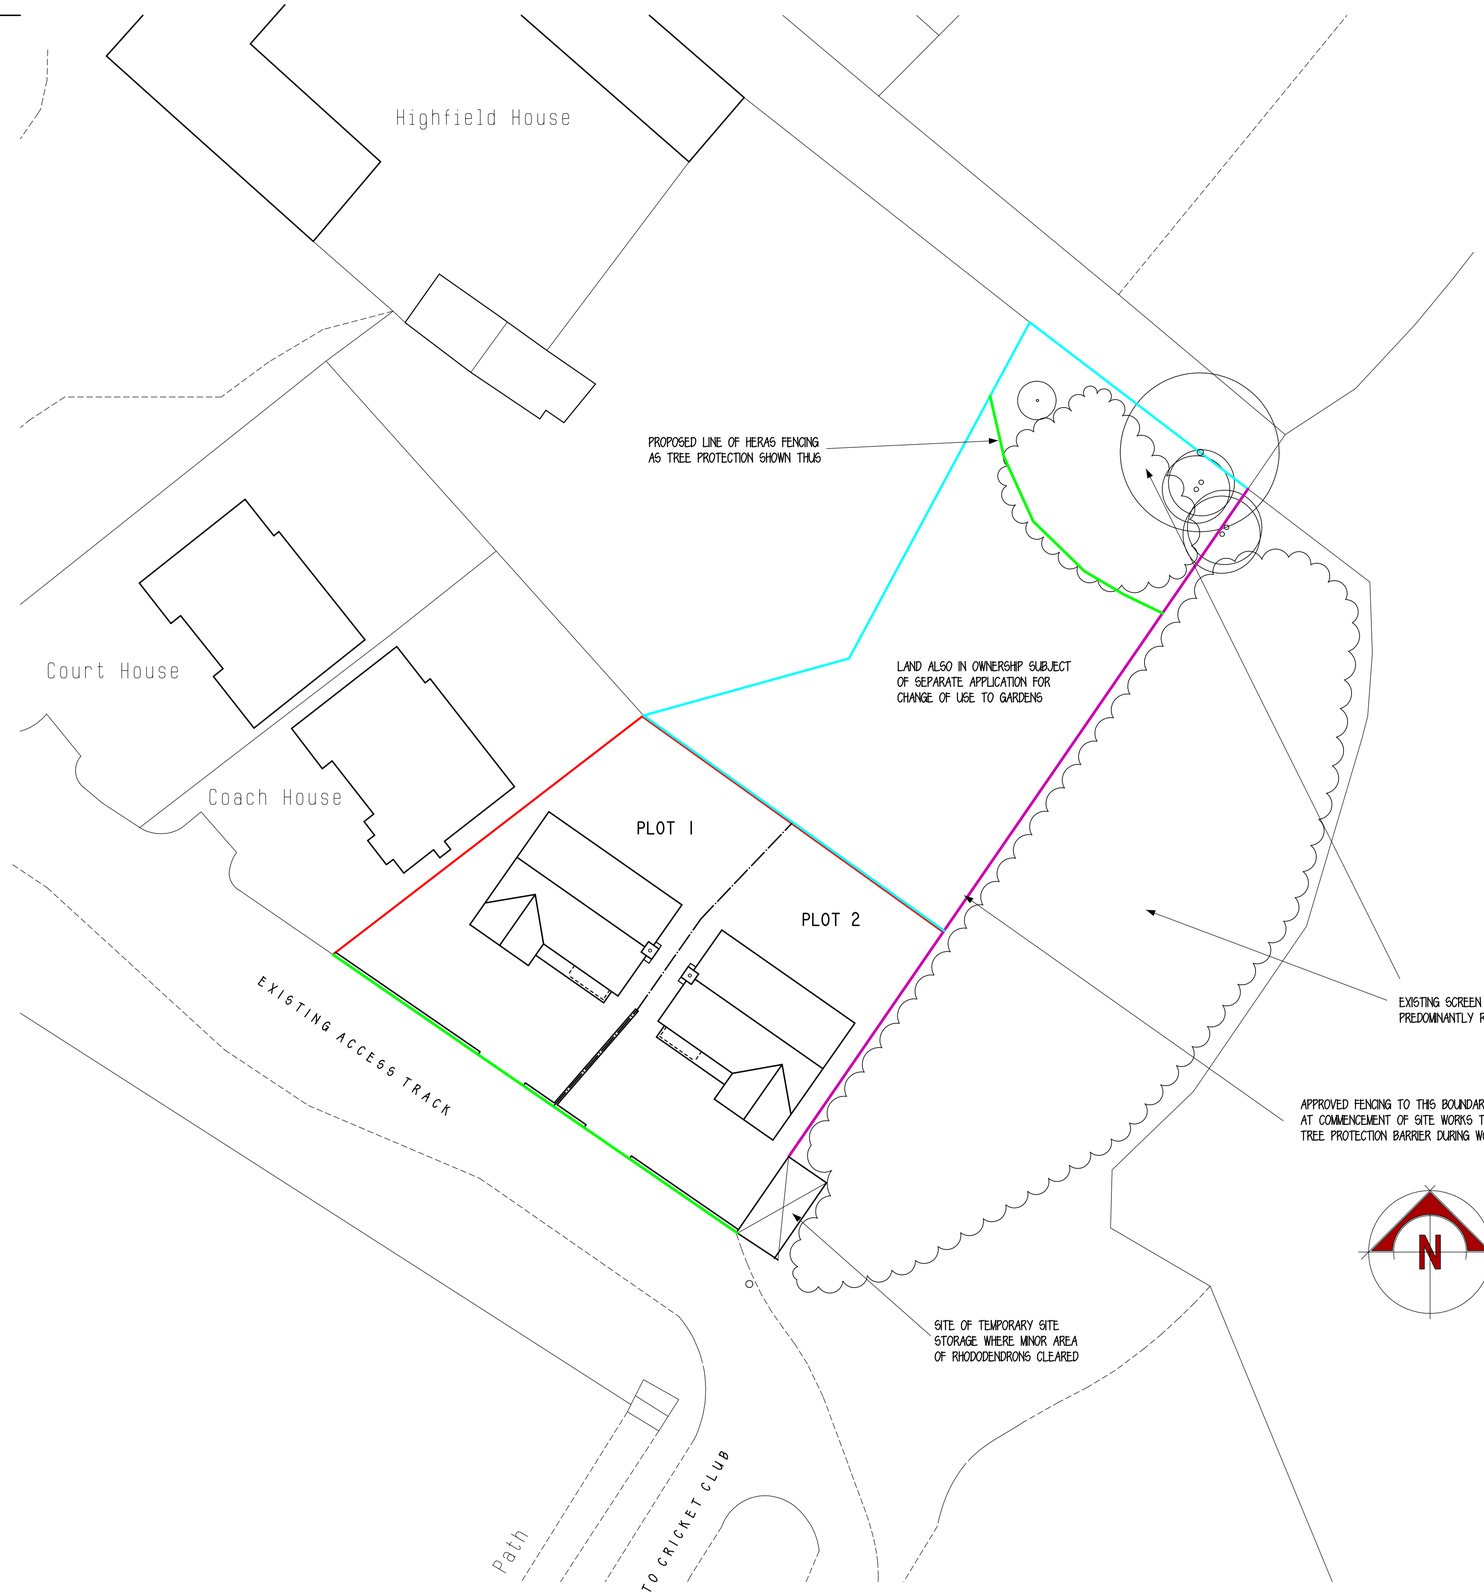


BLOCK PLAN 1:200

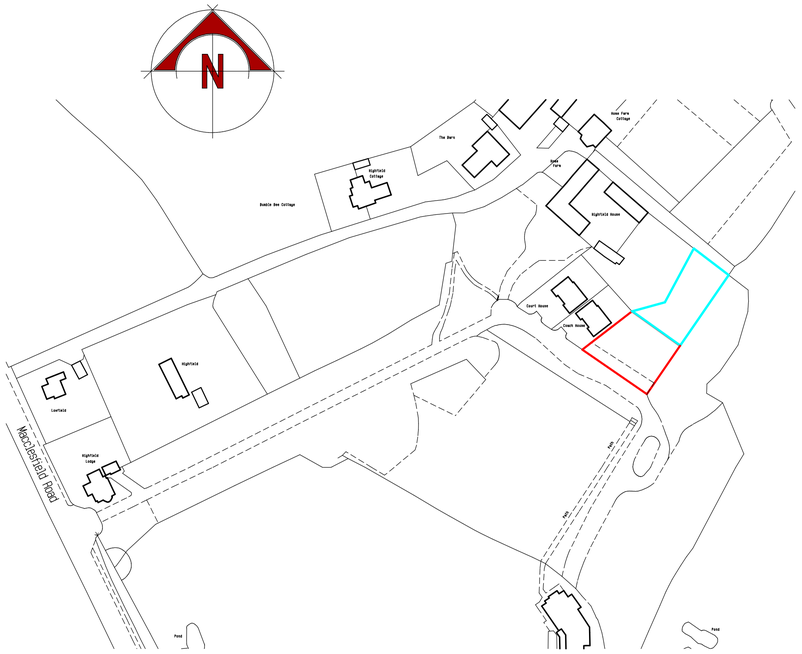

LOCATION PLAN 1:1250

Ordnance Survey (c) Crown Copyright 2017. All rights reserved. Licence number 100022432

TREE PROTECTION BARRIERS TO BE IN CONSTRUCTED IN ACCORDANCE WITH THE ARBORICULTURAL REPORT SUPPLIED WITH THE APPLICATION DETAILS.

RICS
The mark of
property professionalism worldwide

A Tree Protection measures added 18/10/17

RLM ASSOCIATES

JOB	HIGHFIELD PLOTS 1 & 2, LEEK.
CLIENT	P.D. & S. SMART LTD.
DRAWING	BLOCK AND LOCATION PLANS - RESERVED MATTERS APPLICATION.
DATE	August 2017.
SCALE	1:200, 1:1250
DRWG. No.	RLM851/1.
REVISION	B.