JOB No 5307 DRG No 203 REV -

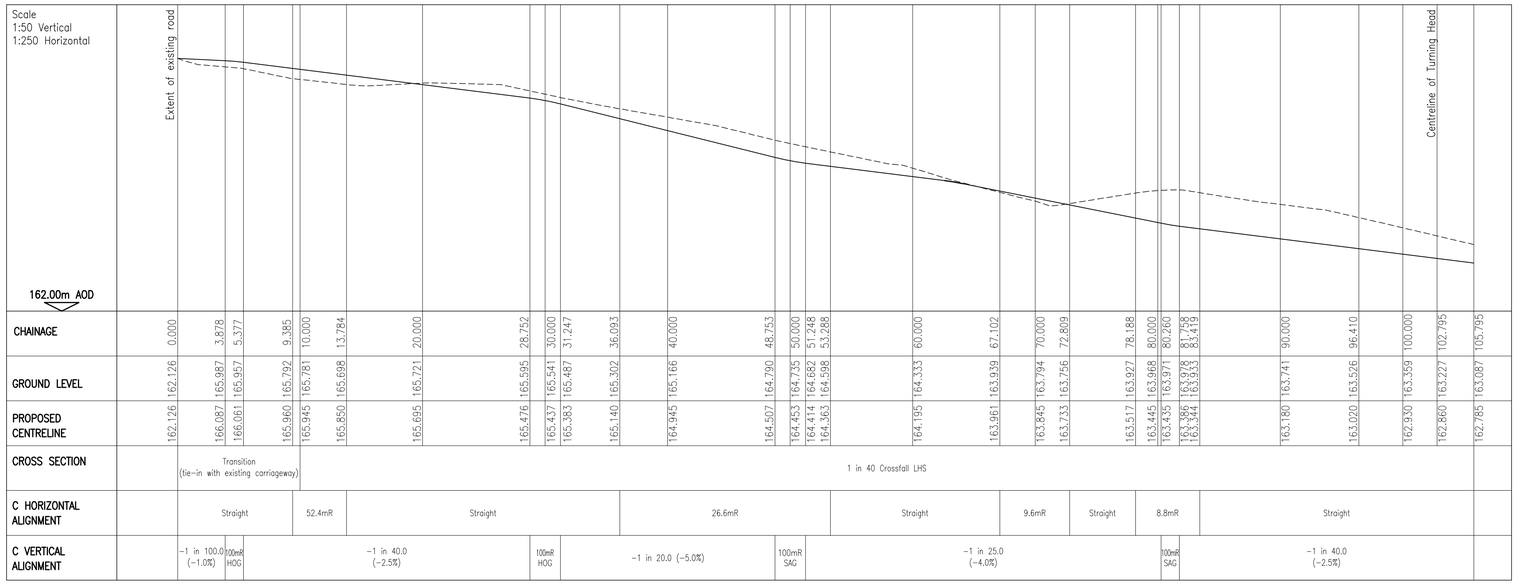

LONG SECTION ROAD A

CHAINAGE 0.000 TO 105.795m

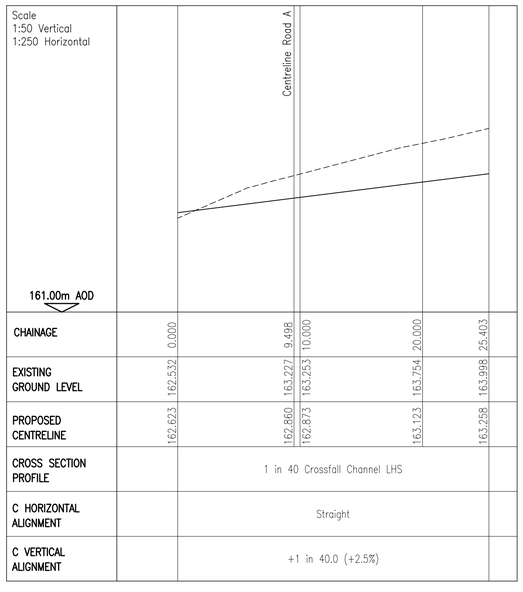

LONG SECTION TURNING HEAD

CHAINAGE 0.000 TO 25.403m

Notes

1. All dimensions are in metres unless otherwise stated
2. All levels are in metres above Ordnance Datum to topographical survey.
3. This drawing is to be read in conjunction with drawing 5307/100 and 5307/202

FOR APPROVAL

REV	DATE	NATURE OF REVISION	BY	CHECKED

DO NOT SCALE THIS DRAWING. THIS DRAWING IS COPYRIGHT. CONTRACTORS MUST CHECK ALL DIMENSIONS ON SITE. ARCHITECT / ENGINEER TO BE NOTIFIED OF ANY DISCREPANCIES.

Engineering Consultancy
RBA Ltd, 26 Mostyn Road, Colwyn Bay, Conwy LL29 8PB
01492 533117 admin@rba.ltd.uk www.rba.ltd.uk

CLIENT: BERNEL LTD

PROJECT: PROPOSED RESIDENTIAL DEVELOPMENT SUGAR STREET, RUSHTON SPENCER

DRAWING: HIGHWAY LONG SECTIONS

SCALE	SIZE	DRAWN	CHKD	DATE	JOB No	DRG No	REV
1:250	A1	JME	DE	10.12.17	5307	203	-