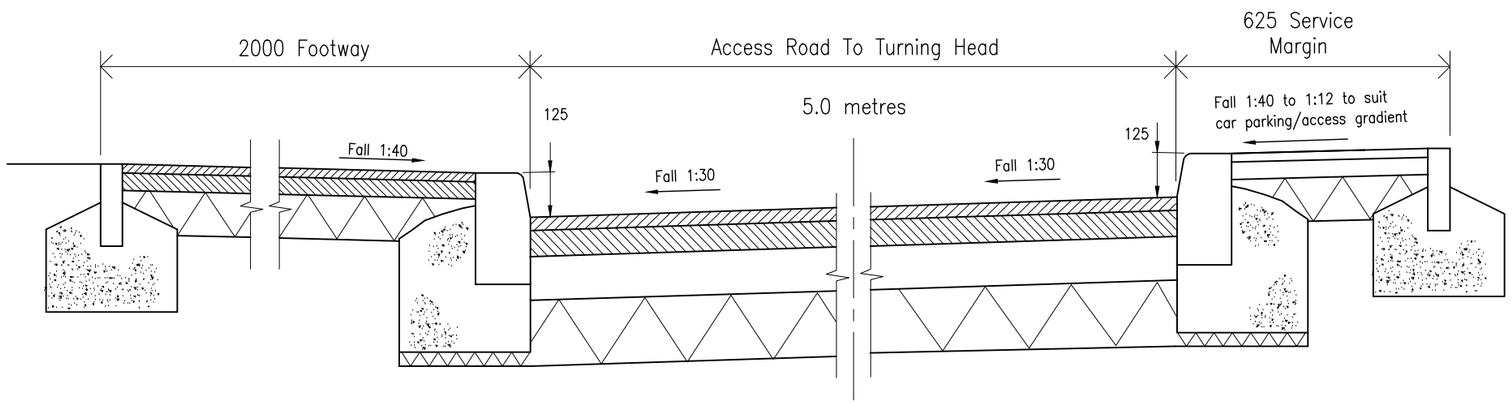

TYPICAL CROSS SECTION THROUGH ROAD WITH CROSSFALL

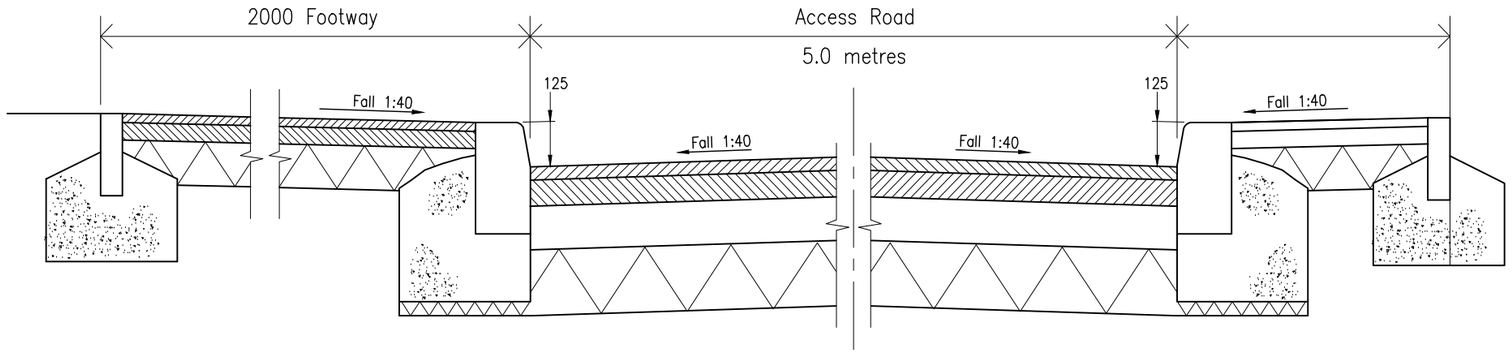

TYPICAL CROSS SECTION THROUGH ROAD WITH CAMBER

Notes

1 All dimensions are in millimeters

2 All materials and workmanship to comply with Manual of Contract Documents for Highway Works Specification for Highway Works and Highway Construction Details (MCDHW) current at the time of construction unless amended by the Staffordshire Residential Design Guide and its associated technical appendices.

3 Carriageway construction thicknesses shown are based on a formation CBR value greater than 5%. See drawing 5307/D02 for construction thicknesses for different CBR values. Capping material not shown

4 This drawing to be read in conjunction with all drawings referred to on the drawing issue sheet including Architects, M&E and other relevant drawings

PRELIMINARY

REV	DATE	NATURE OF REVISION	BY	CHECKED

DO NOT SCALE THIS DRAWING. THIS DRAWING IS COPYRIGHT. CONTRACTORS MUST CHECK ALL DIMENSIONS ON SITE. ARCHITECT / ENGINEER TO BE NOTIFIED OF ANY DISCREPANCIES.

Engineering Consultancy
RBA Ltd, 26 Mostyn Road, Colwyn Bay, Conwy LL29 8PB
01492 533117 admin@rba.ltd.uk www.rba.ltd.uk

CLIENT: BERNEL LTD

PROJECT: DEVELOPMENT ON LAND AT SUGAR STREET, RUSHTON SPENCER

DRAWING: CONSTRUCTION DETAILS : ROADS

SCALE	SIZE	DRAWN	CHKD	DATE	JOB No	DRG No	REV
NTS	A3	RGLR	JME	12.12.17	5307	D01	-