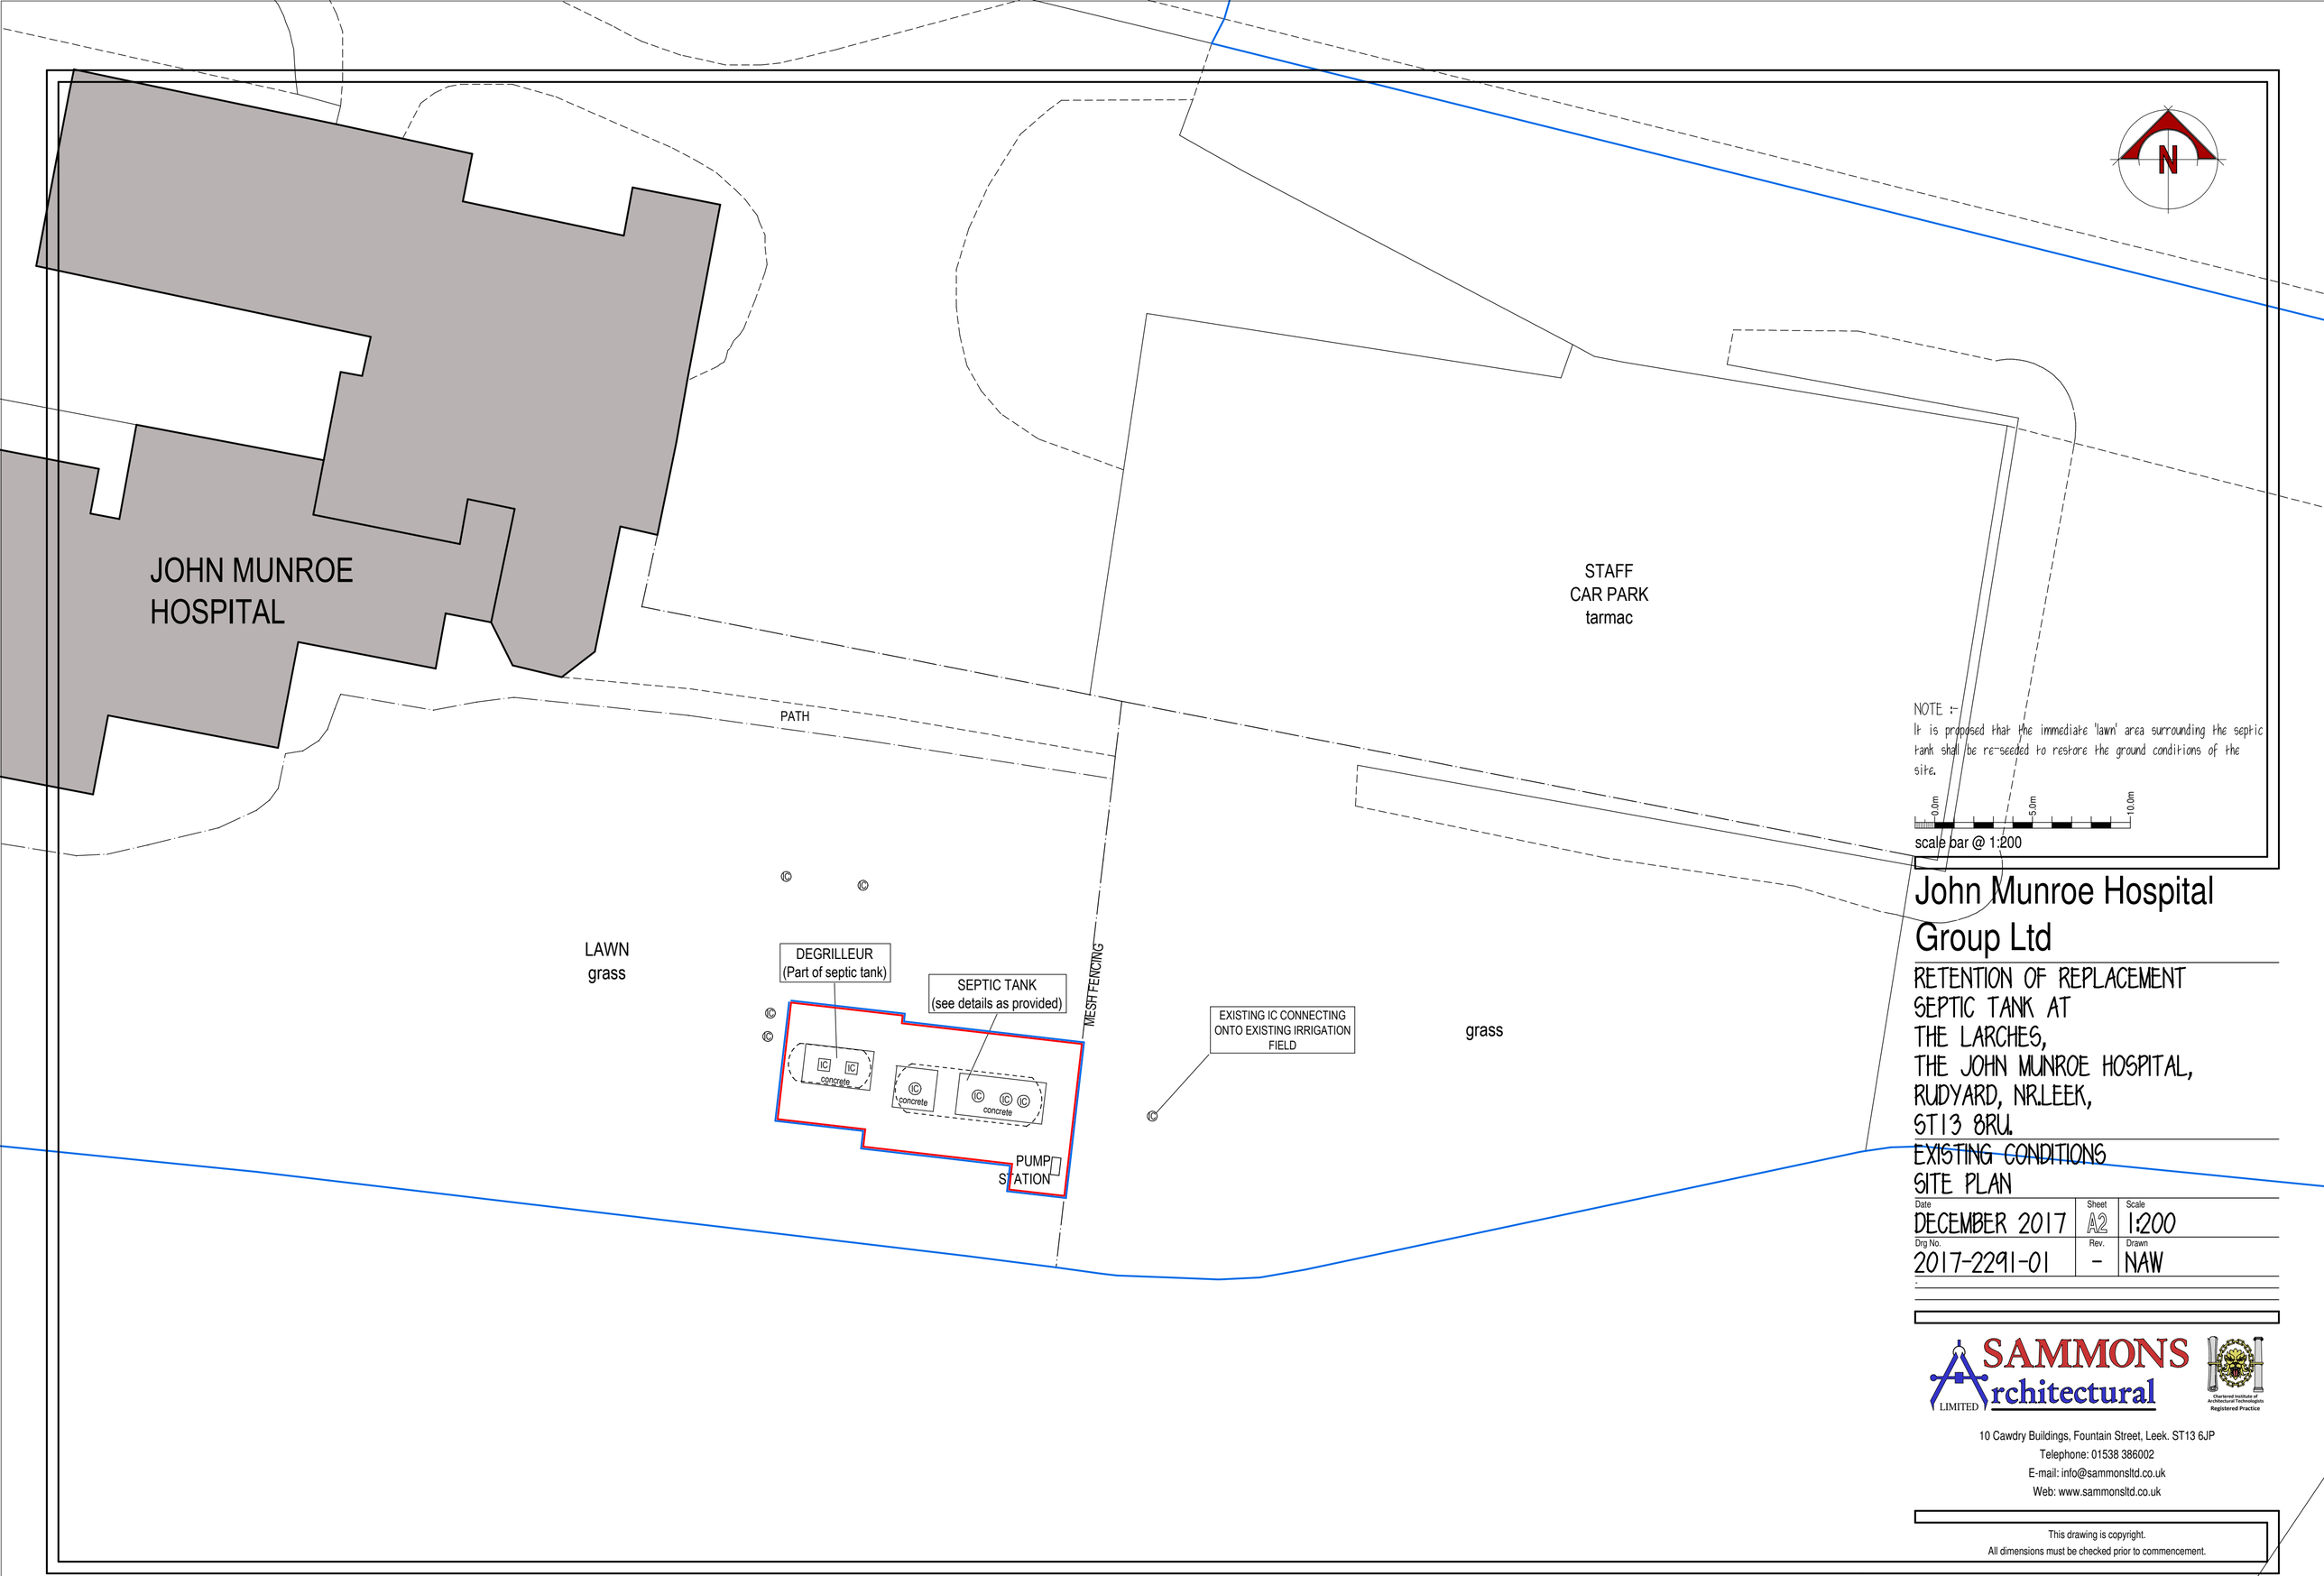

John Munroe Hospital Group Ltd

RETENTION OF REPLACEMENT
SEPTIC TANK AT
THE LARCHES,
THE JOHN MUNROE HOSPITAL,
RUDYARD, NR.LEEK,
ST13 8RU.

EXISTING CONDITIONS
SITE PLAN

Date	Sheet	Scale
DECEMBER 2017	A2	1:200
Drg No.	Rev.	Drawn
2017-2291-01	-	NAW

SAMMONS Architectural LIMITED
Chartered Institute of Architectural Technologists Registered Practice
10 Cawdry Buildings, Fountain Street, Leek. ST13 6JP
Telephone: 01538 386002
E-mail: info@sammonsltd.co.uk
Web: www.sammonsltd.co.uk

This drawing is copyright.
All dimensions must be checked prior to commencement.