
Rev	Description	Int	Date
A	Change to standard drawing tile note upon LPC demand	JWH	09.01.2018

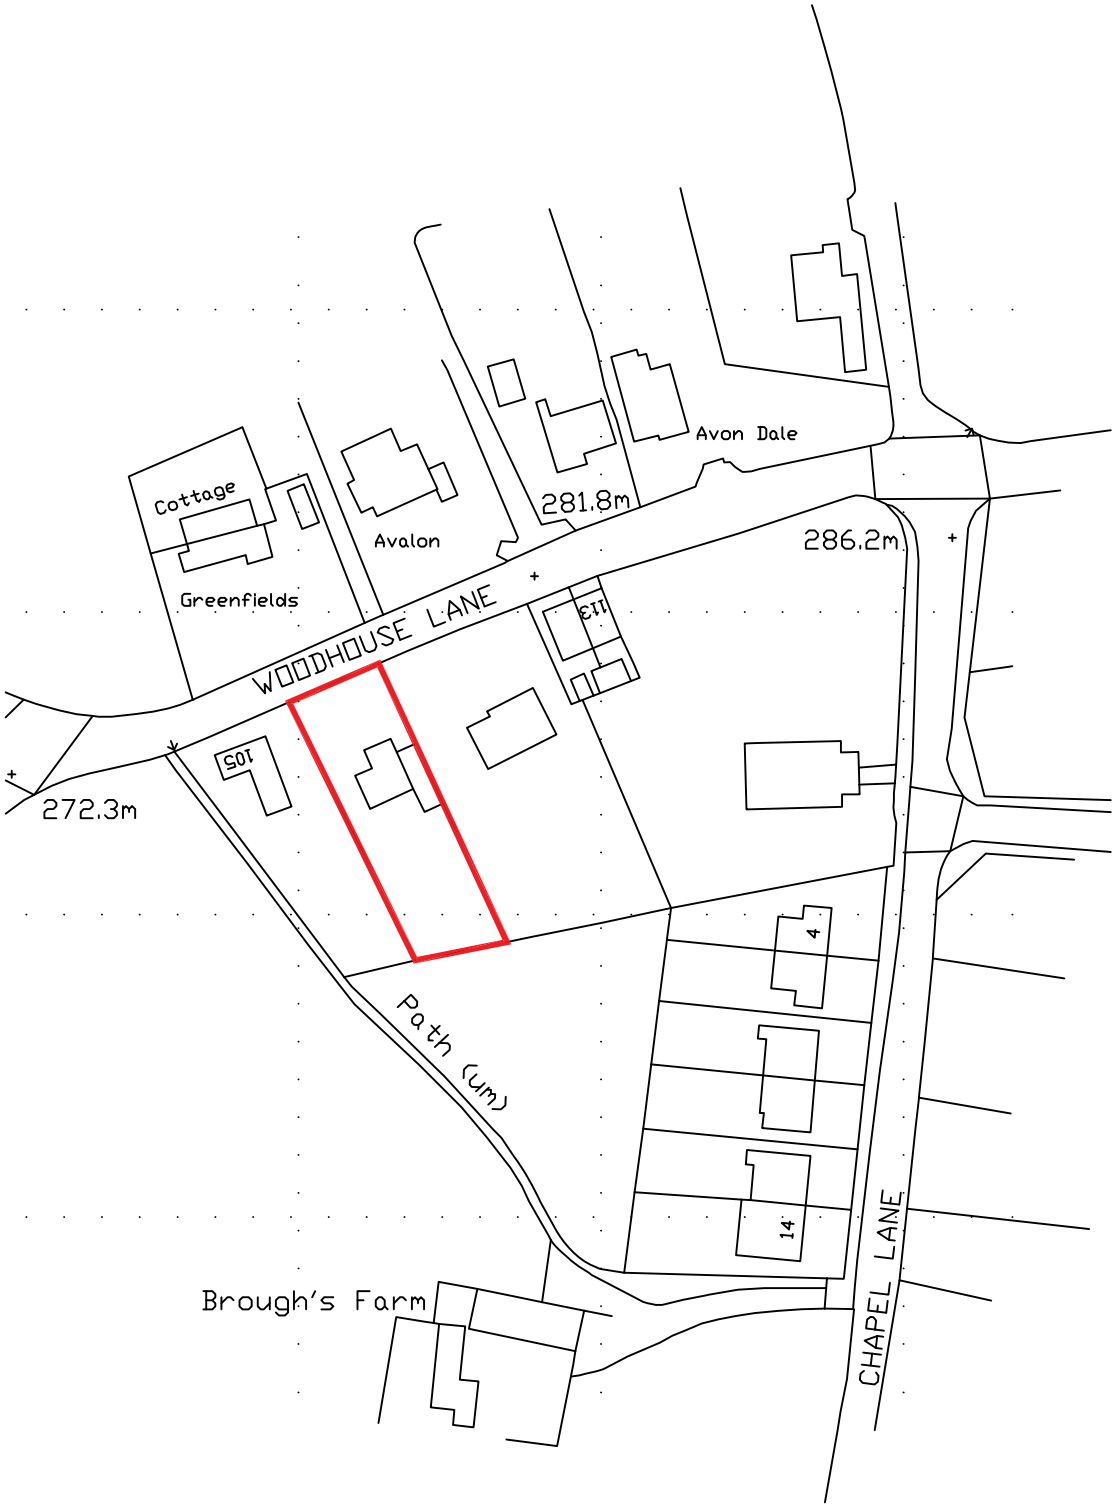

Scale 1:1250

0 10 30 50 100 125m

Job Title:
Alterations and extension to 107 Woodhouse Lane, Biddulph Moor, Stoke-on-Trent, ST8 7RN

Dwg Title:
Location Plan

Date:
08.12.2017

N

Indicative

HA	JOB No.	Stage.	Dwg No.	Rev.	Dwg by.	Scale.
	17053	L	01	A	JWH	1:1250 at A4

t. 01270 482 730 **m.** 07737 201 217 **e.** jh@hougharchitecture.co.uk **w.** www.hougharchitecture.co.uk

This drawing is issued for Planning purposes only. Please note that paper prints of this drawing may not be an accurate reproduction of the given scale. Key dimensions are noted for reference. Any discrepancies to be reported to Hough Architecture Ltd. This Drawing is the © copyright of Hough Architecture Ltd.