

PROPOSED FRONT ELEVATION.

SCALE 1 : 50

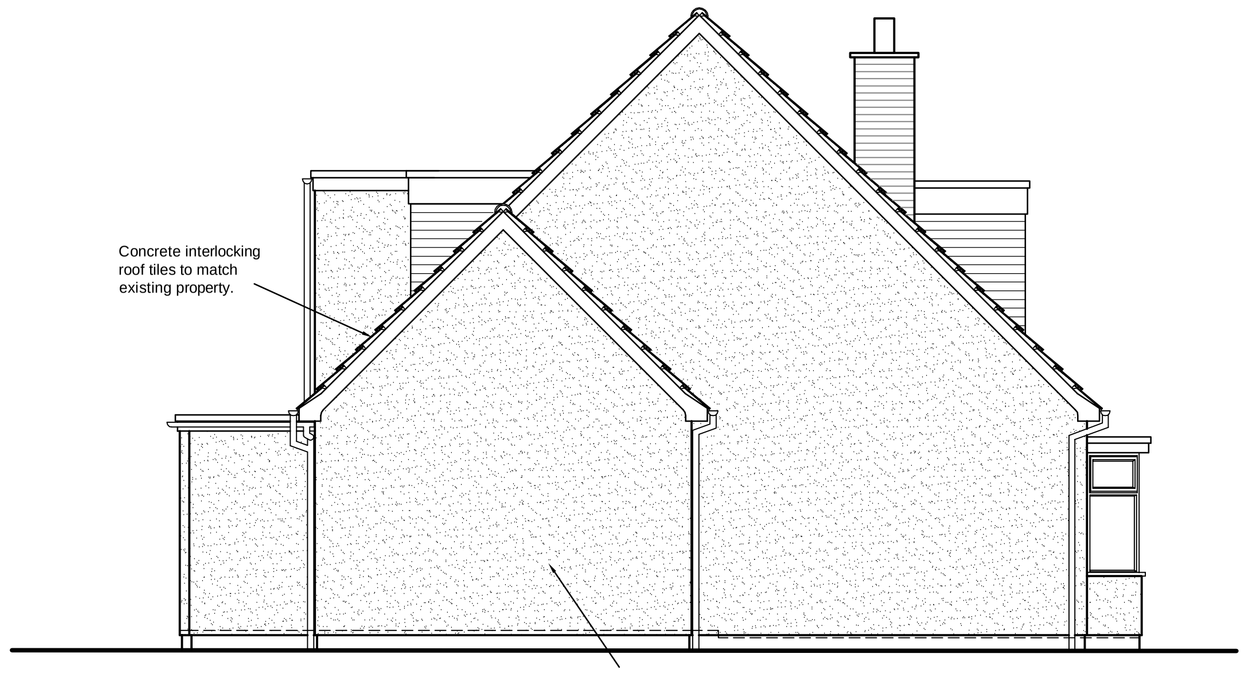

PROPOSED SIDE ELEVATION.

SCALE 1 : 50

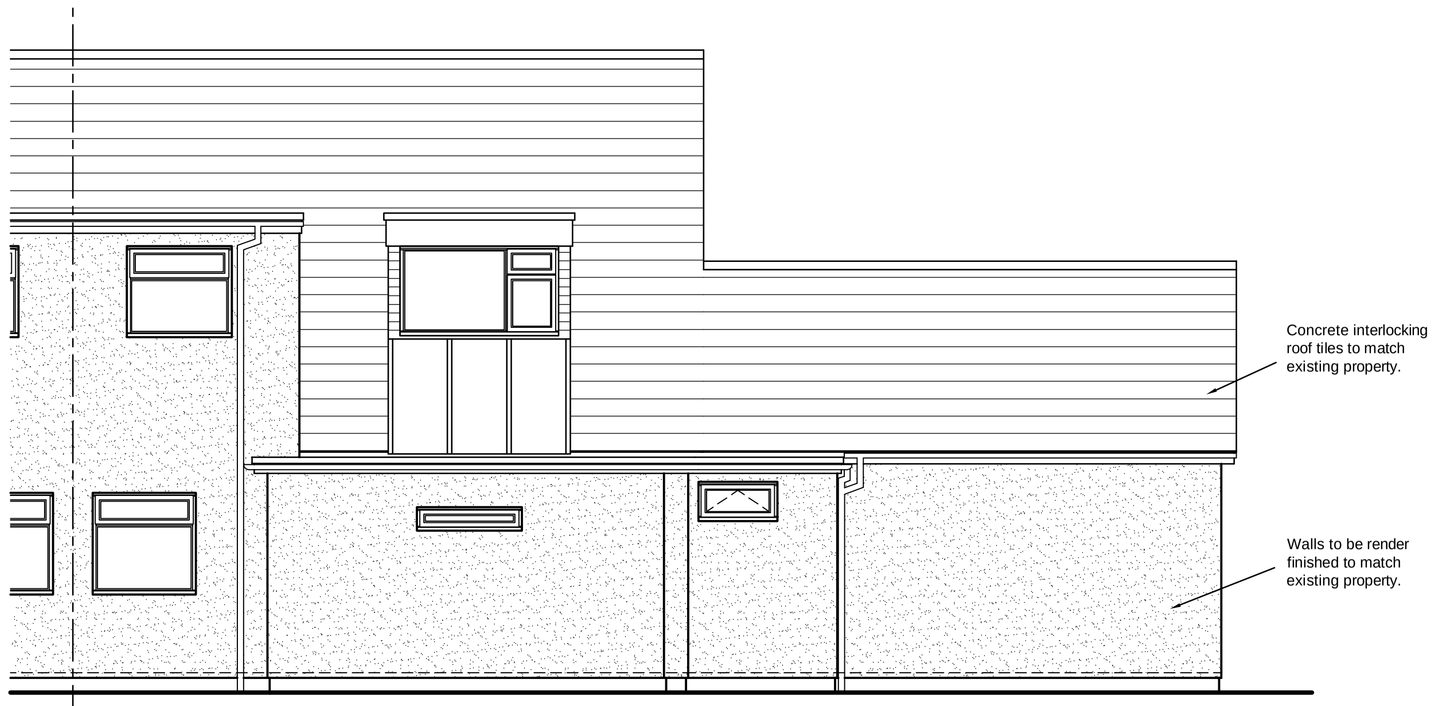

PROPOSED REAR ELEVATION.

SCALE 1 : 50

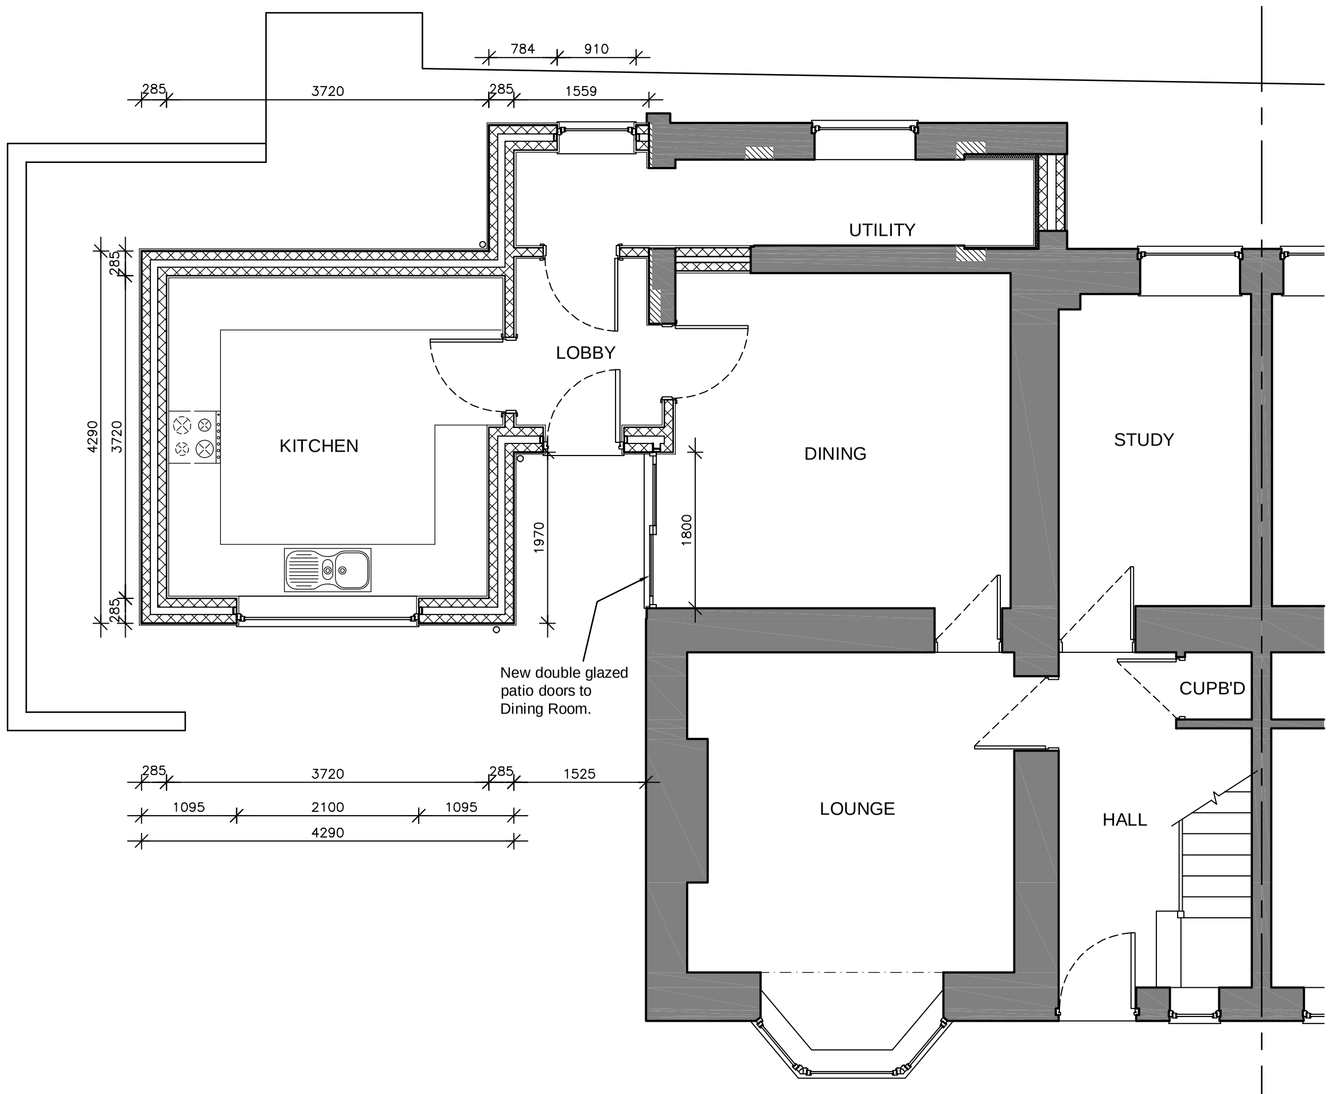

PROPOSED GROUND FLOOR LAYOUT PLAN.

SCALE 1 : 50

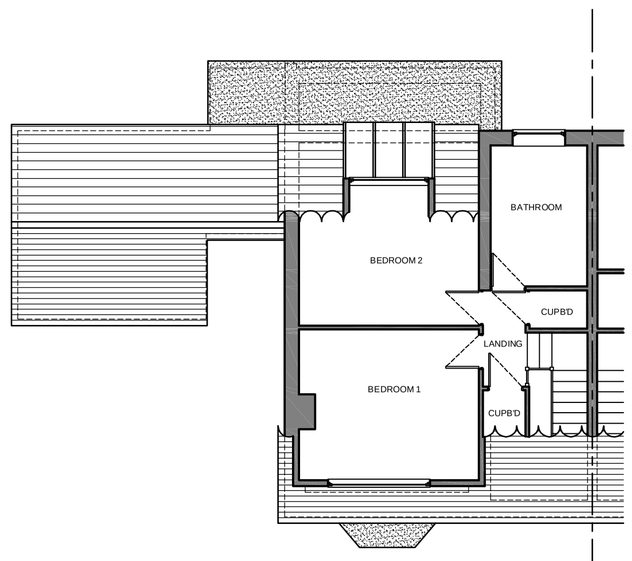

PROPOSED FIRST FLOOR LAYOUT PLAN.

SCALE 1 : 100

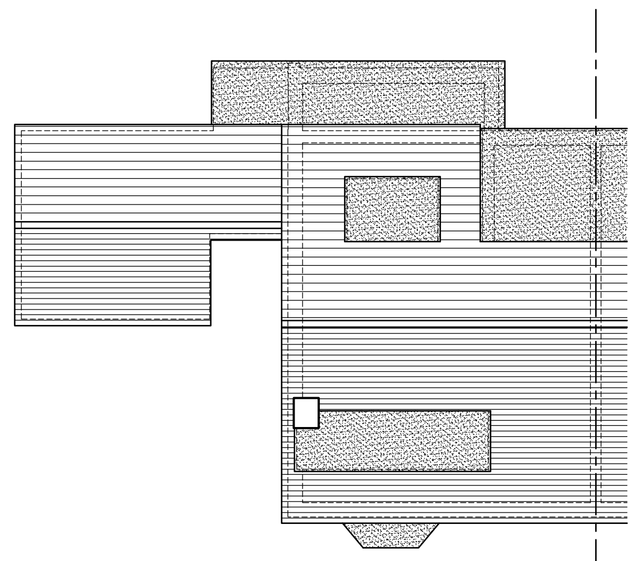

PROPOSED ROOF PLAN.

SCALE 1 : 100

General Notes

No.	Revision/Issue	Date

This drawing is copyright and should not be reproduced without permission.
Do not Scale from this drawing.
All dimensions to be checked on site before work is commenced.

0m 1m 2m 3m 4m

A R M Designs
architectural services.
Arnold R. Middleton.
14, Capewell Street,
Sandford Hill,
Longton,
Stoke - on - Trent,
Staffs.
ST3 1JZ.
Tel:- 01782 321412
Mobile 07720 63264 1
arnie.r.middleton@btopenworld.com

Client
MR and MRS. K. TURNER.

Project Name and Address
PROPOSED SINGLE STOREY SIDE EXTENSION
AT 2, PROSPECT DRIVE, OFF ST. ANNES VALE,
BROWN EDGE, STOKE ON TRENT,
STAFFORDSHIRE. ST6 8TA.

Title
PROPOSED PLANS AND ELEVATIONS.

Date	Scale
11th MARCH 2010	1 : 50 & 1 : 100 @ A1
Drawing Number: A R M 1005/PL/01	Revision: