All Dimensions & Levels to be checked and verified by the contractor prior to works commencing. This drawing is for planning purposes only.

Any errors to be reported to the Architect immediately

The copyright of this drawing and design is vested in the Architect and must not be copied or reproduced without written consent.

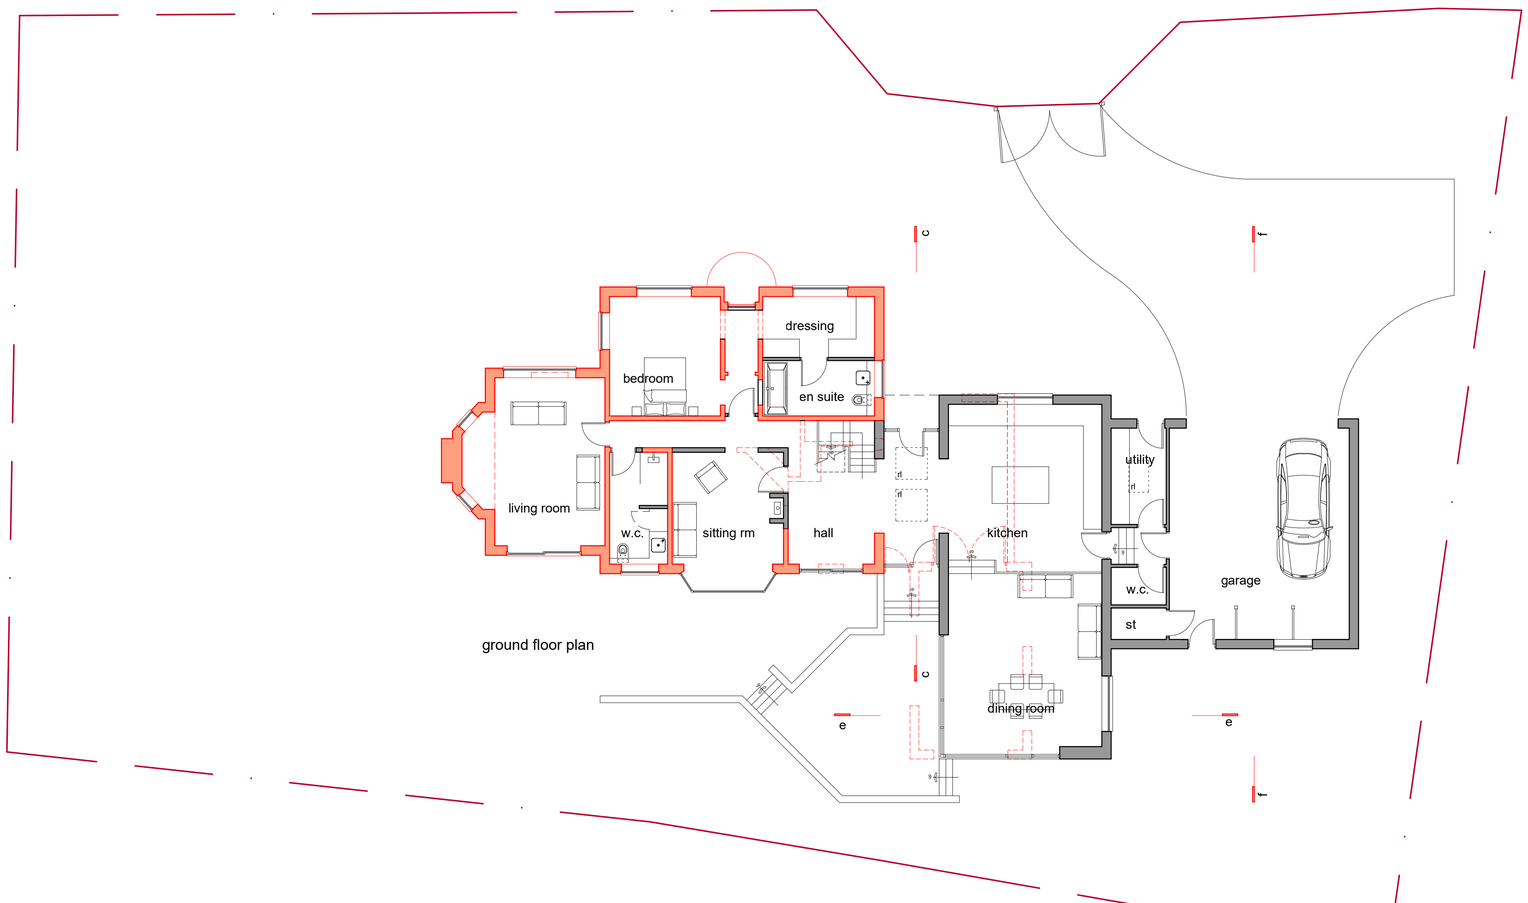

ground floor plan

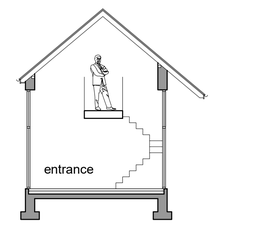

section cc

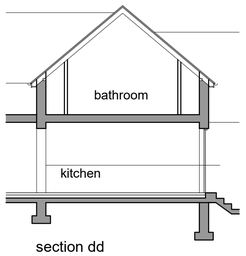

section dd

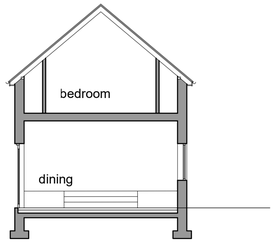

section ee

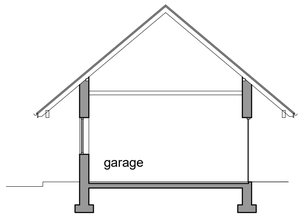

section ff

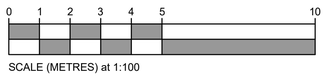

SCALE (METRES) at 1:100

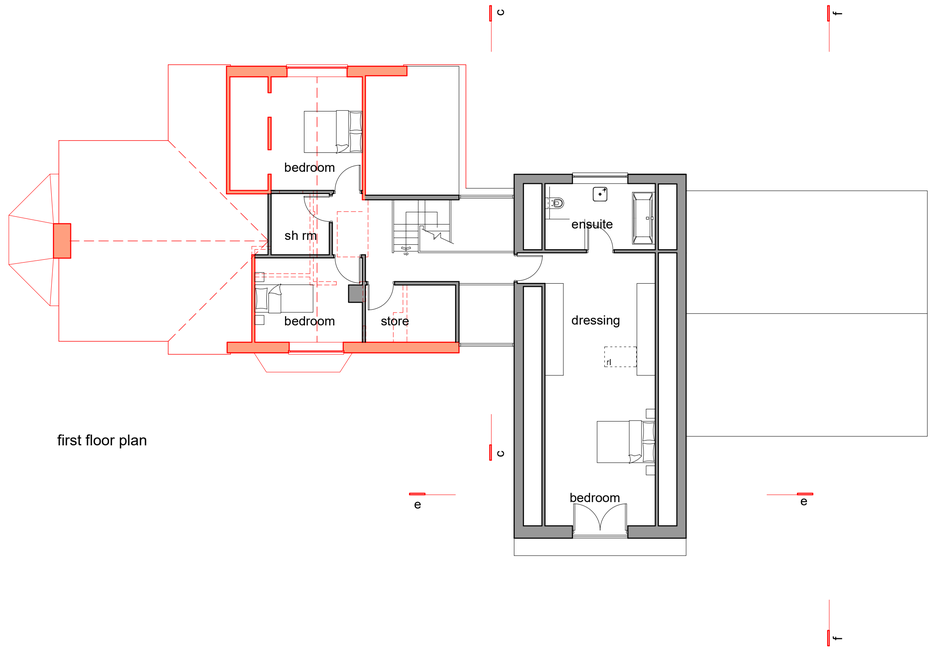

first floor plan

revision	description	date

drawing 1013-08

revision

client
MRS J SMITH

project
EXTENSIONS & ALTERATIONS

location
GALLOWS GREEN ALTON

title
PROPOSED FLOOR PLANS AND SECTIONS

issue
PLANNING

scale
1:100 @ A1

drawn by	checked by	date
I.T.	I.T.	14.11.17

TarpeyWoodfineArchitects

10 king street newcastle under lyme staffordshire ST5 1EL
Tel: 01782 632 680 Email: info@tarpey-woodfine.com