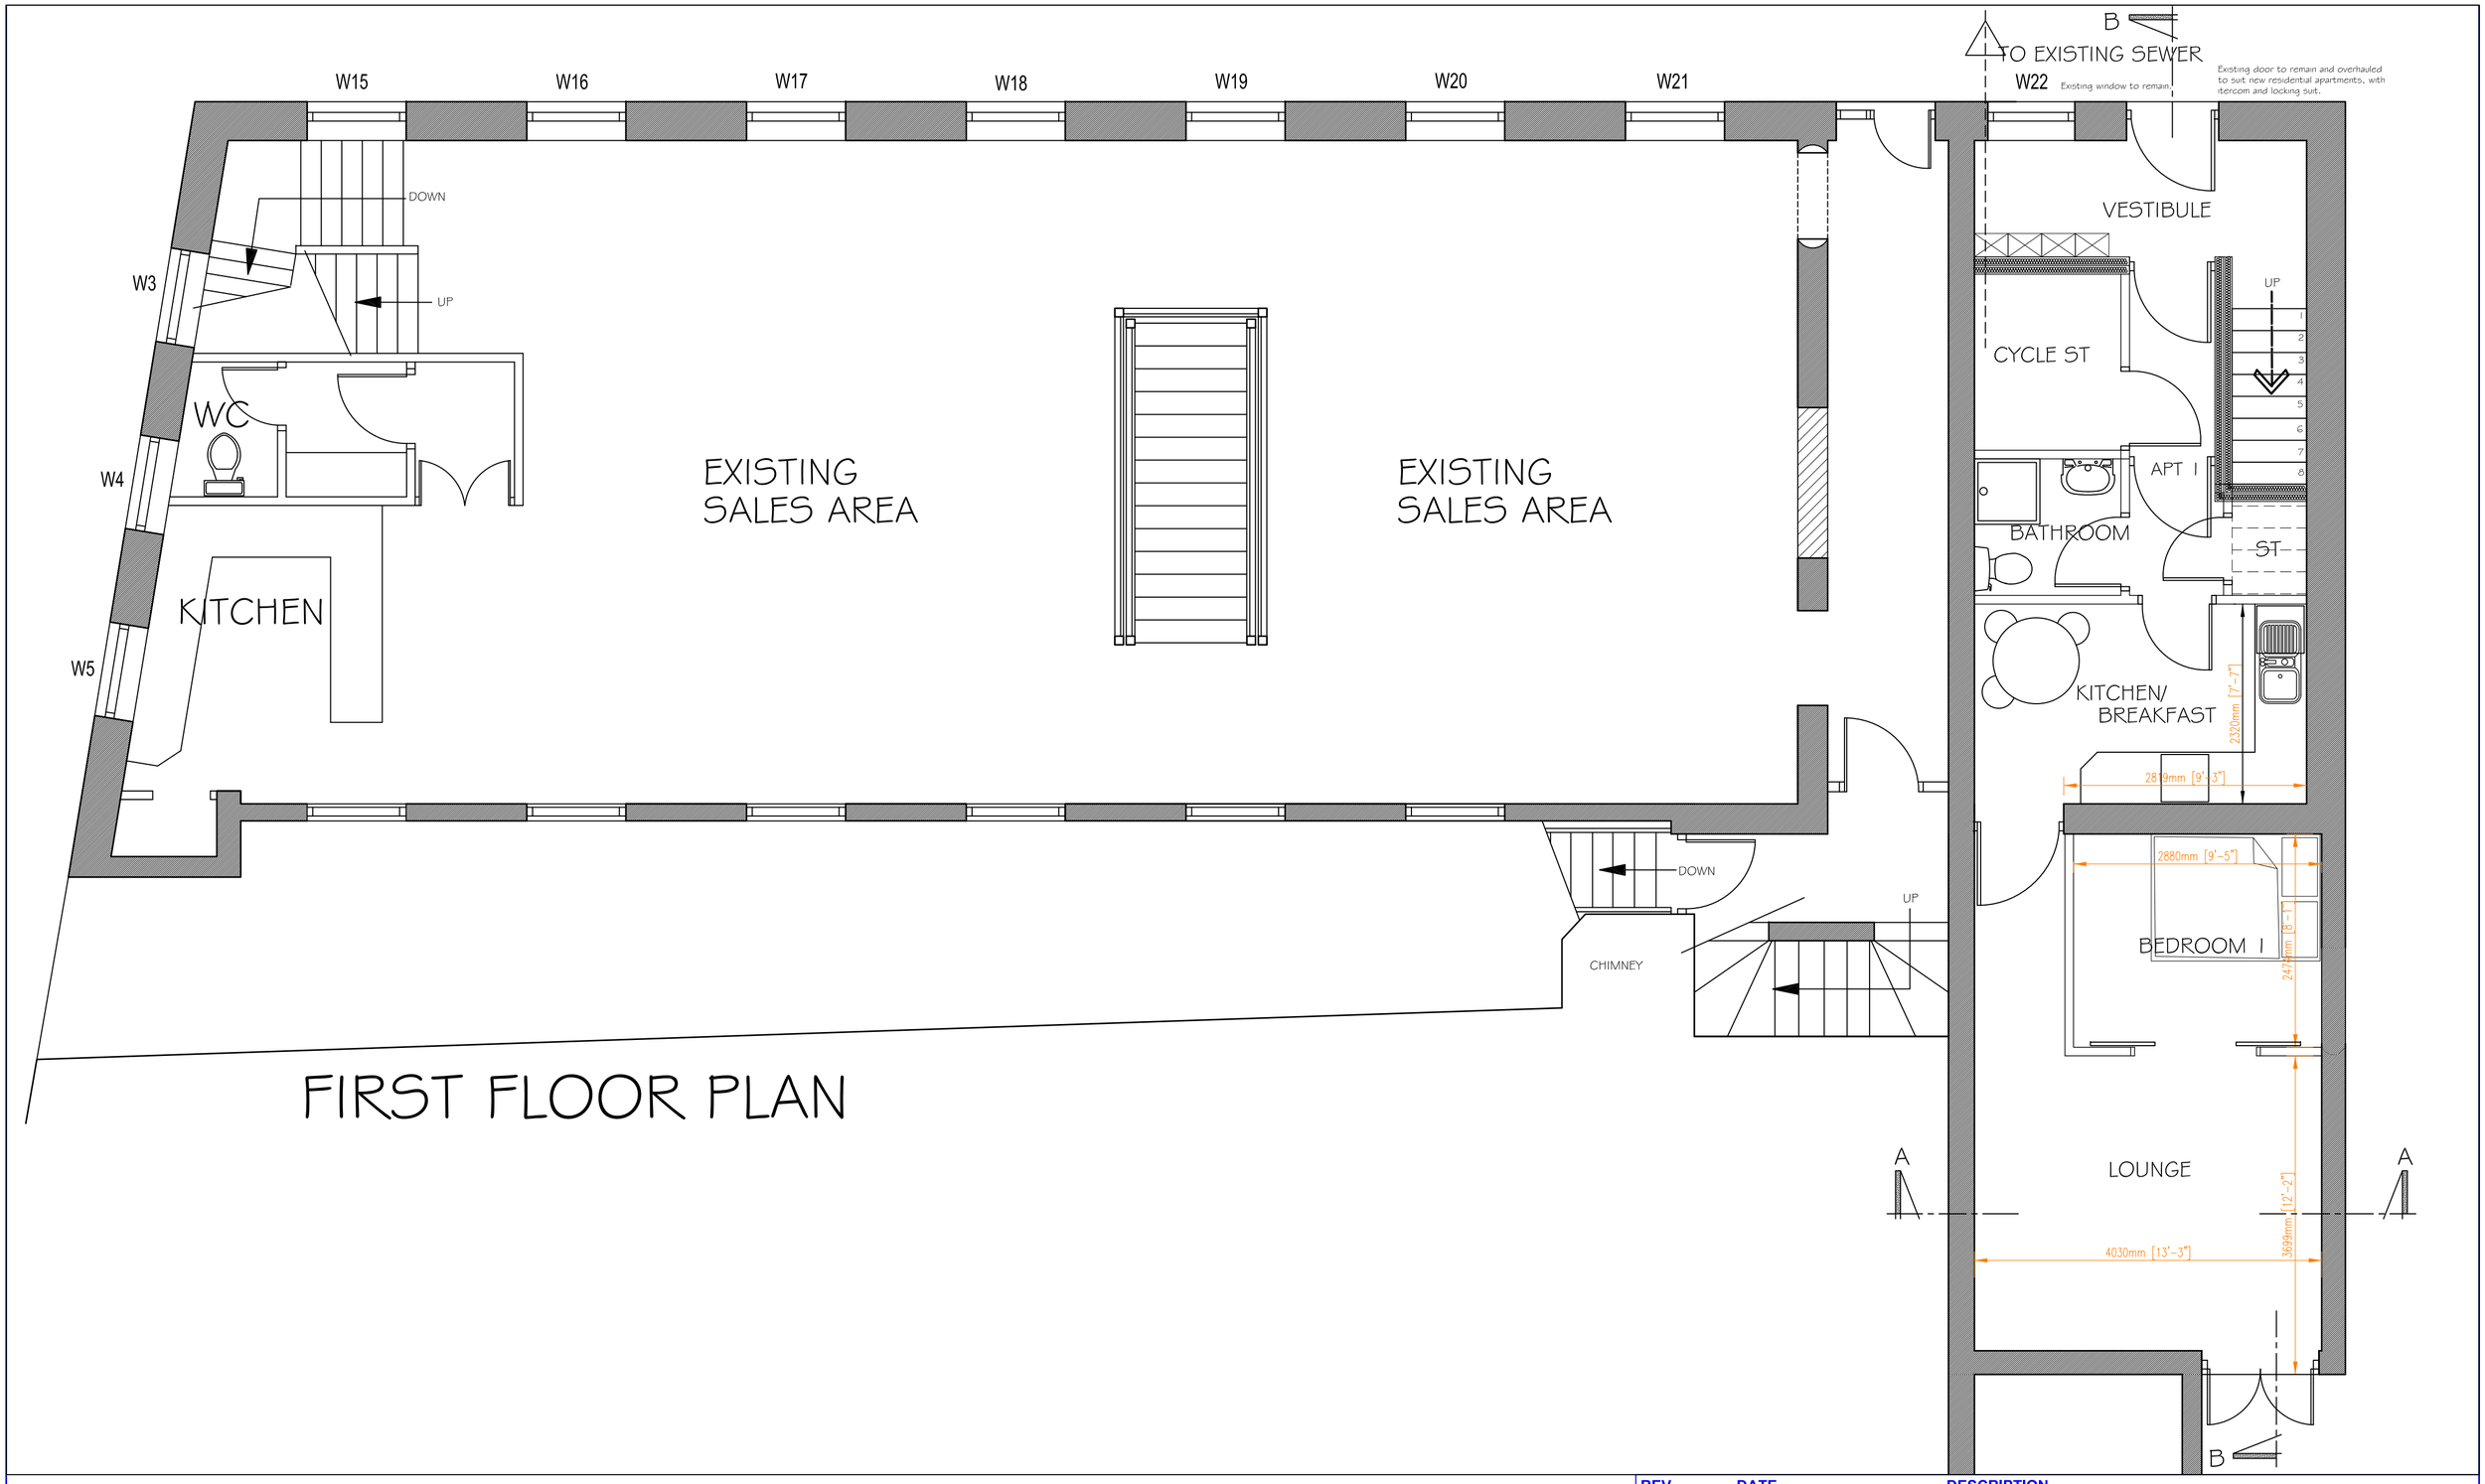


# FIRST FLOOR PLAN

| REV | DATE | DESCRIPTION |
|---|---|---|
| B | 27/06/10 | NEW WINDOW NOTE OMITTED |
| A | 22/07/09 | LOUNGE WINDOWS OMITTED AND DOUBLE DOORS ADDED. |

| APPLICANT | TITLE: | ADDRESS: | SCALE: | PLAN DETAILS: | SHEET REF: |
|---|---|---|---|---|---|
| MR. G McKAY | SKETCH LAYOUT 2<br>FIRST FLOOR | PROPOSED CONVERSION & ALTERATIONS TO FORM 3No. SELF CONTAINED FLATS OVER 3 FLOORS AT MASON'S MILL, SHOOBRIDGE STREET, LEEK. | 1:50 | | SHEET 2 OF 4 |
| | | | DATE: | PLAN REF: | |
| | | | April '10 | SK1048/02 rev: B | |