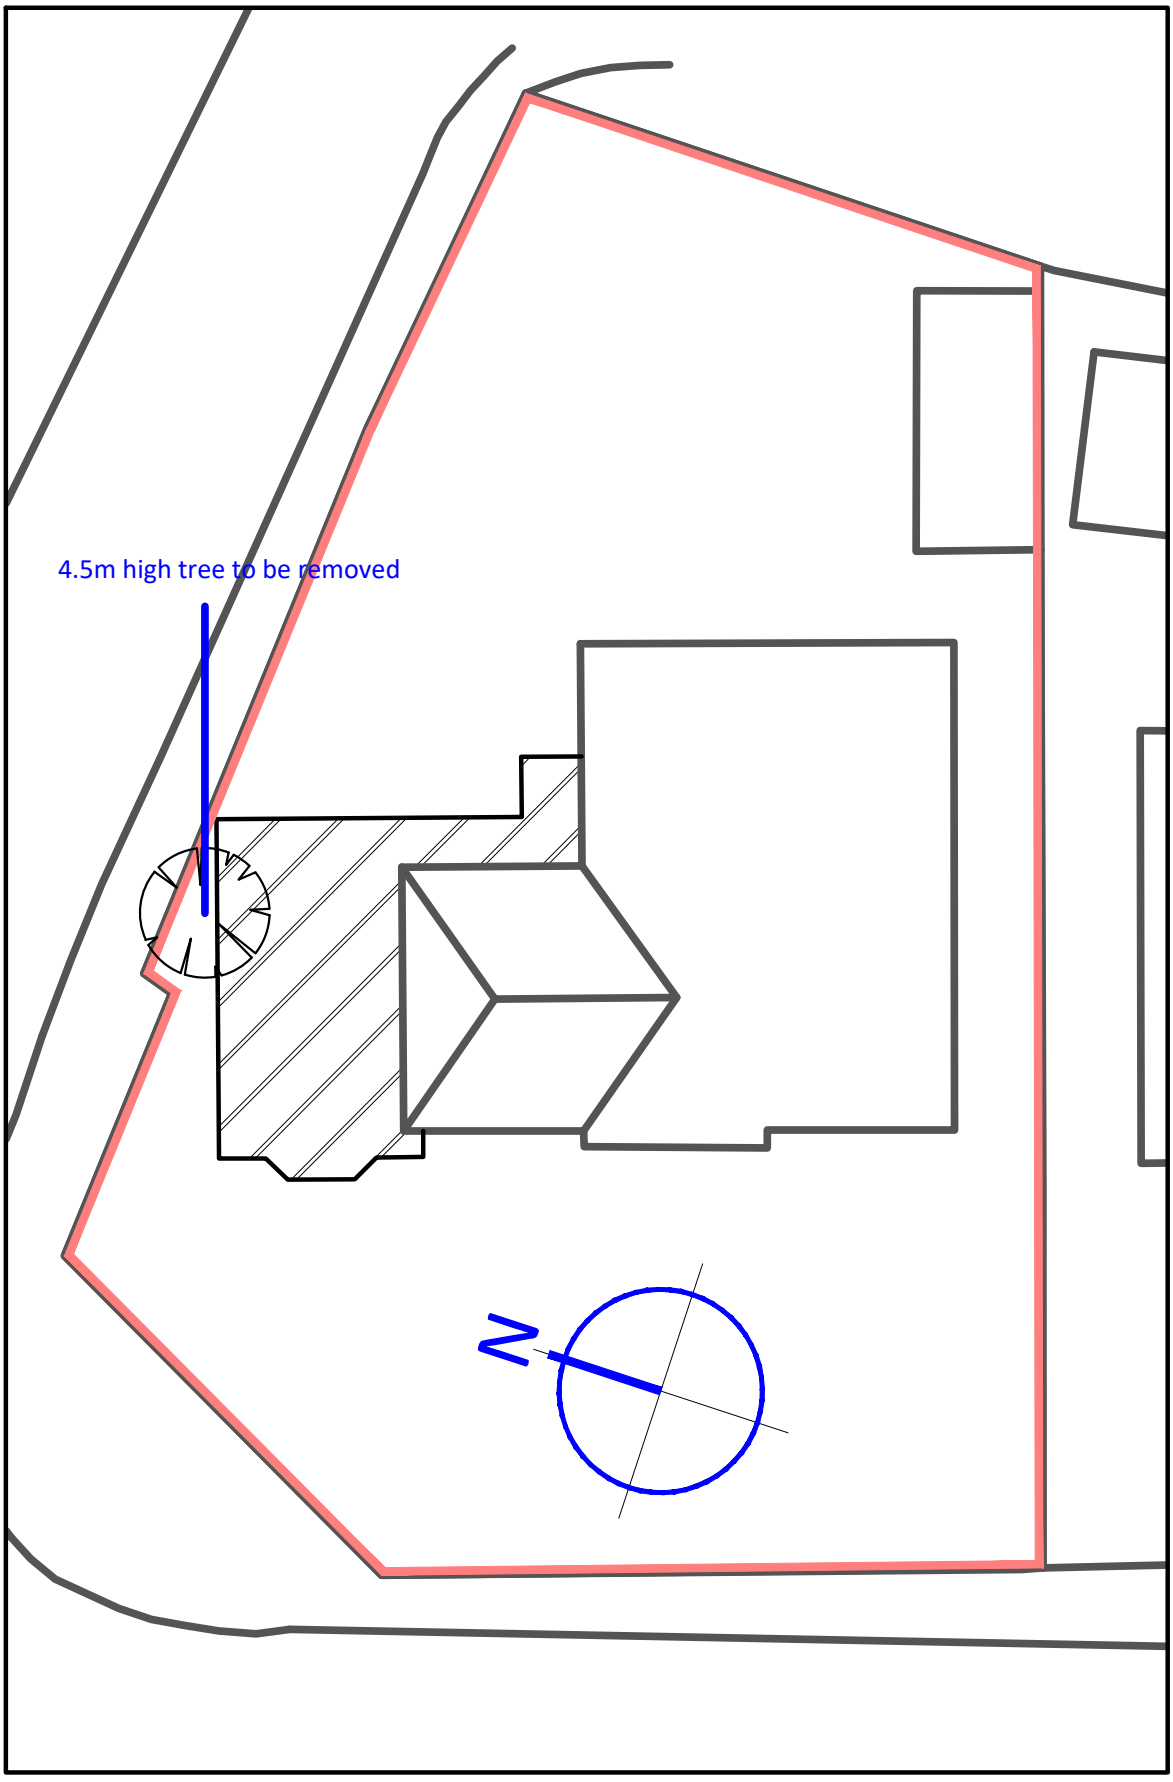

SITE PLAN

Address

Mr S Nixon
66 Station Road
Biddulph
ST8 6BS

Drawing

Proposed Single Storey
Side Extension

Job MJC-NIX-17

Date 21-11-2017

Scale 1:200 on A4

Sheet 04