
Back Lane Farm - Block Plan

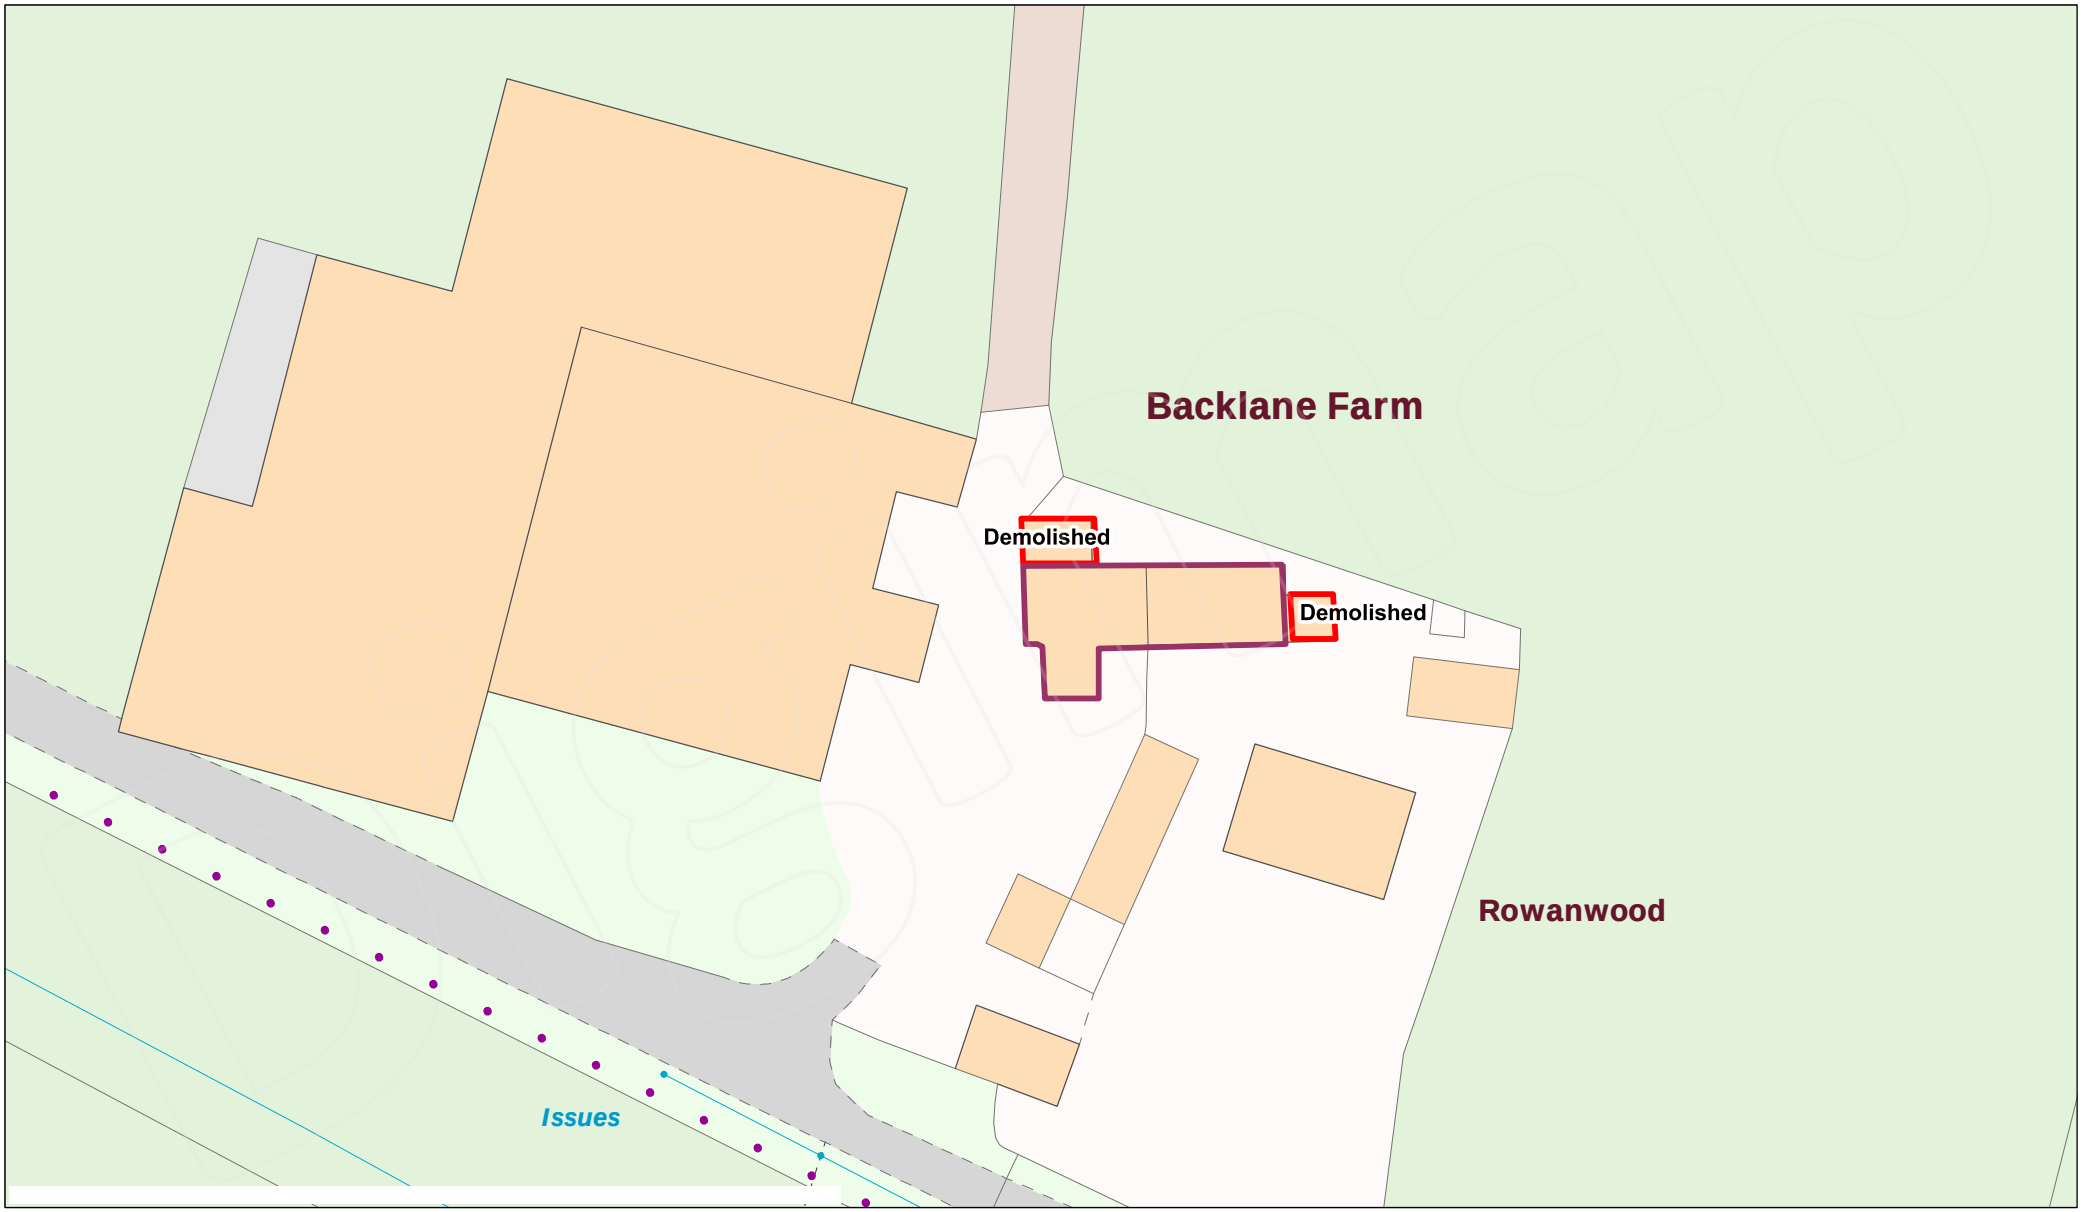

Digimap®

Ordnance Survey

Scale 1:500

0 5 10 15 20 25 30 35 40 45 50 m

Projection: British National Grid