

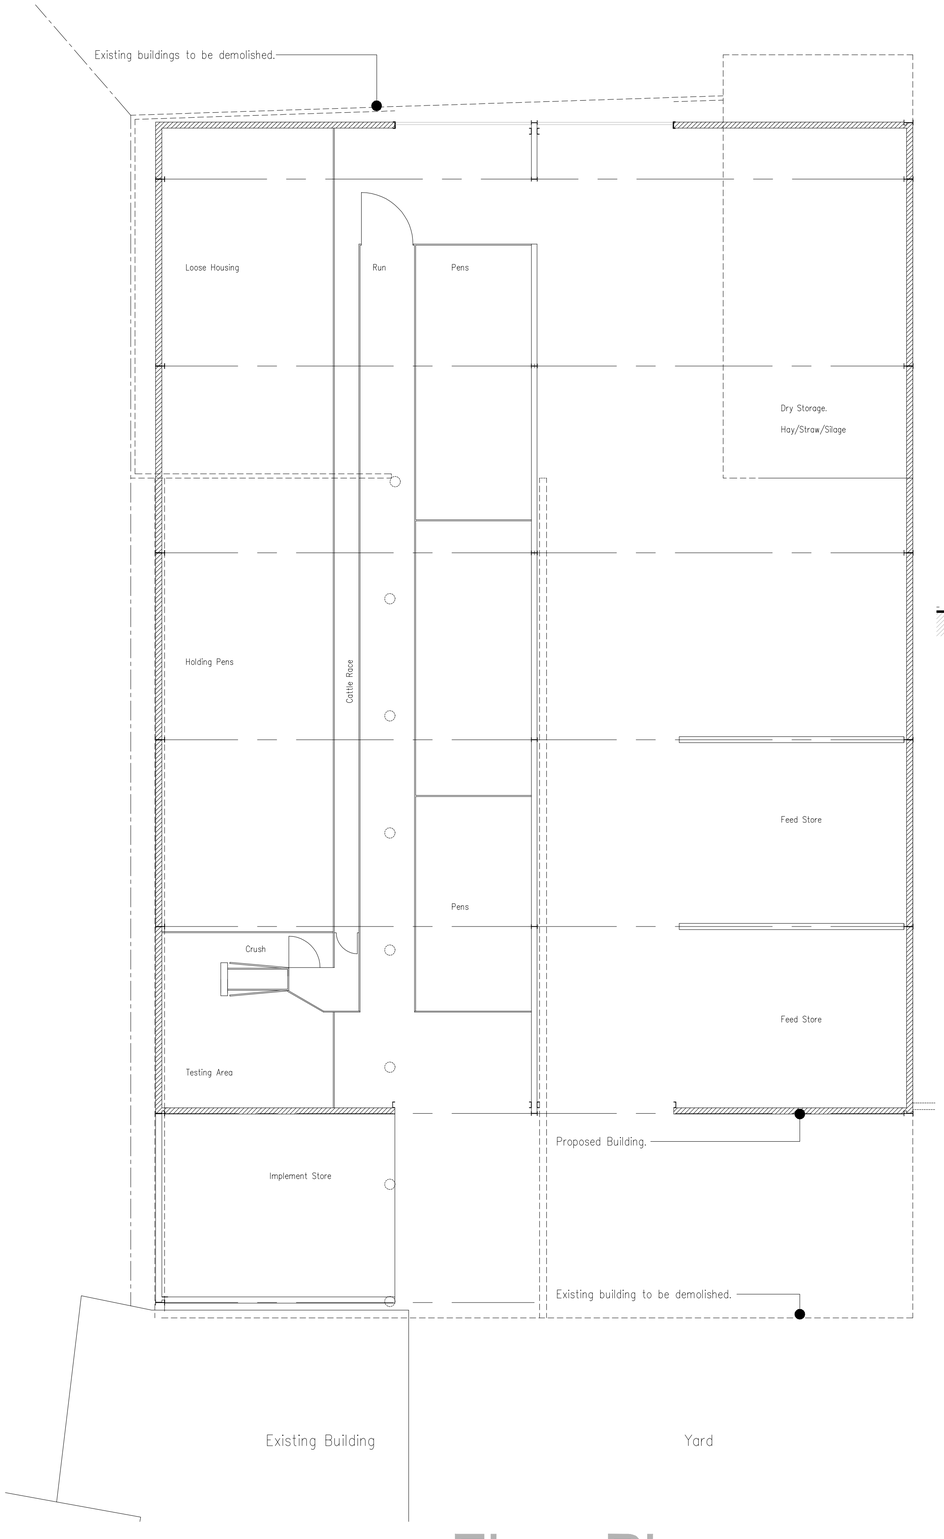



Floor Plan. Scale 1:100

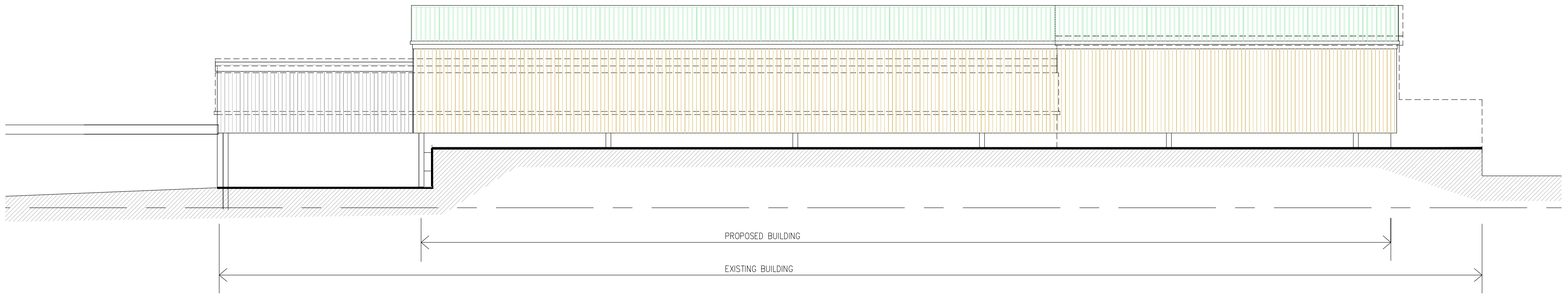


North Elevation Scale 1:100

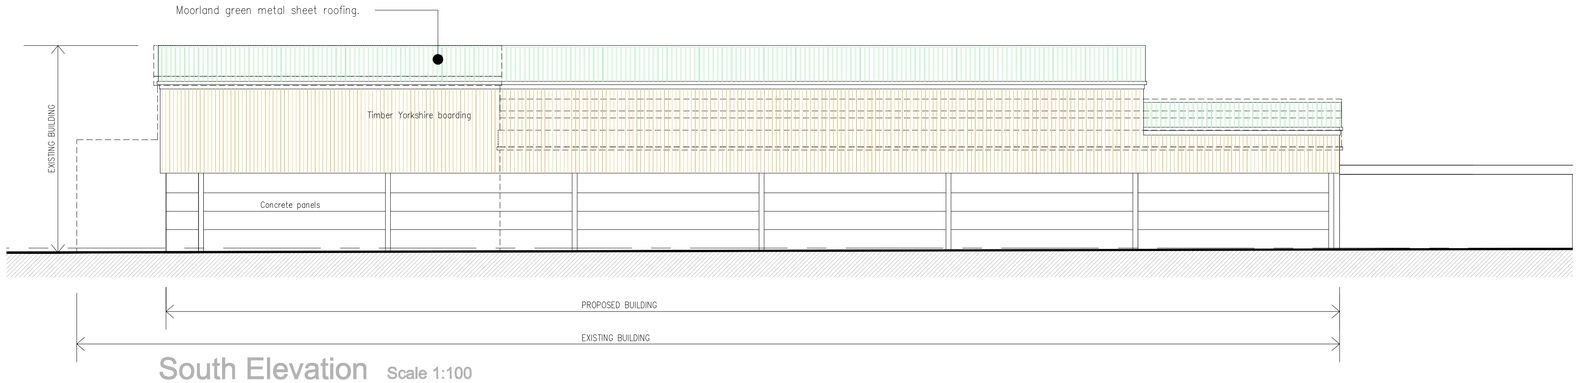


South Elevation Scale 1:100

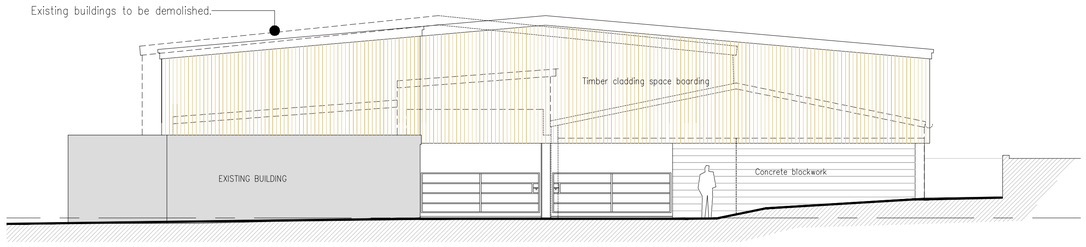

East Elevation Scale 1:100

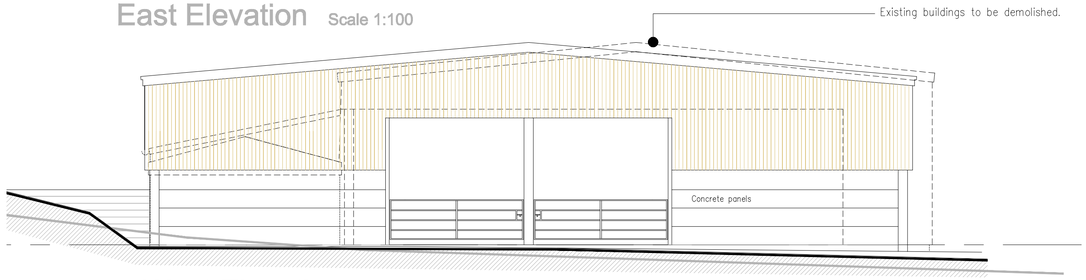

West Elevation Scale 1:100

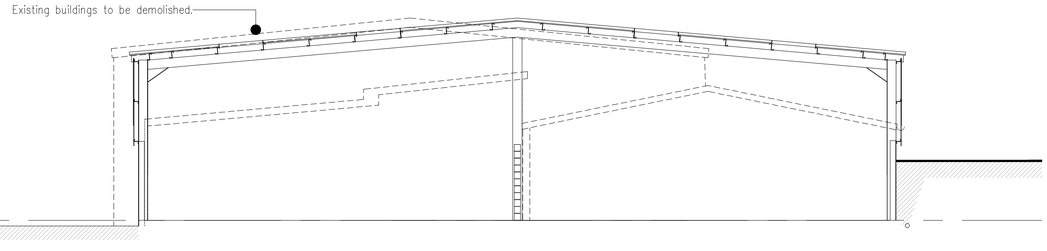

Section X-X Scale 1:100



Rev.	Drawn	Comments.	Date

Client:
Mr K Carr.

Project:
Proposed Replacement Agricultural Buillding at Heath House Farm,
Ostlers Lane, Cheddleton.
Staffordshire, ST13 7DQ.

Title:
Plans Elevations & Sections as Proposed.

Status:
Planning.

Paper Size A1: Drawn: November 2017 Drawing Ref: 1532-02

MAC ARCHITECTURAL DESIGN LTD
Moorland House, 123 Moorland Road, Burslem, ST6 1JD.
T:01782 503302 E:admin@mac-arch.co.uk