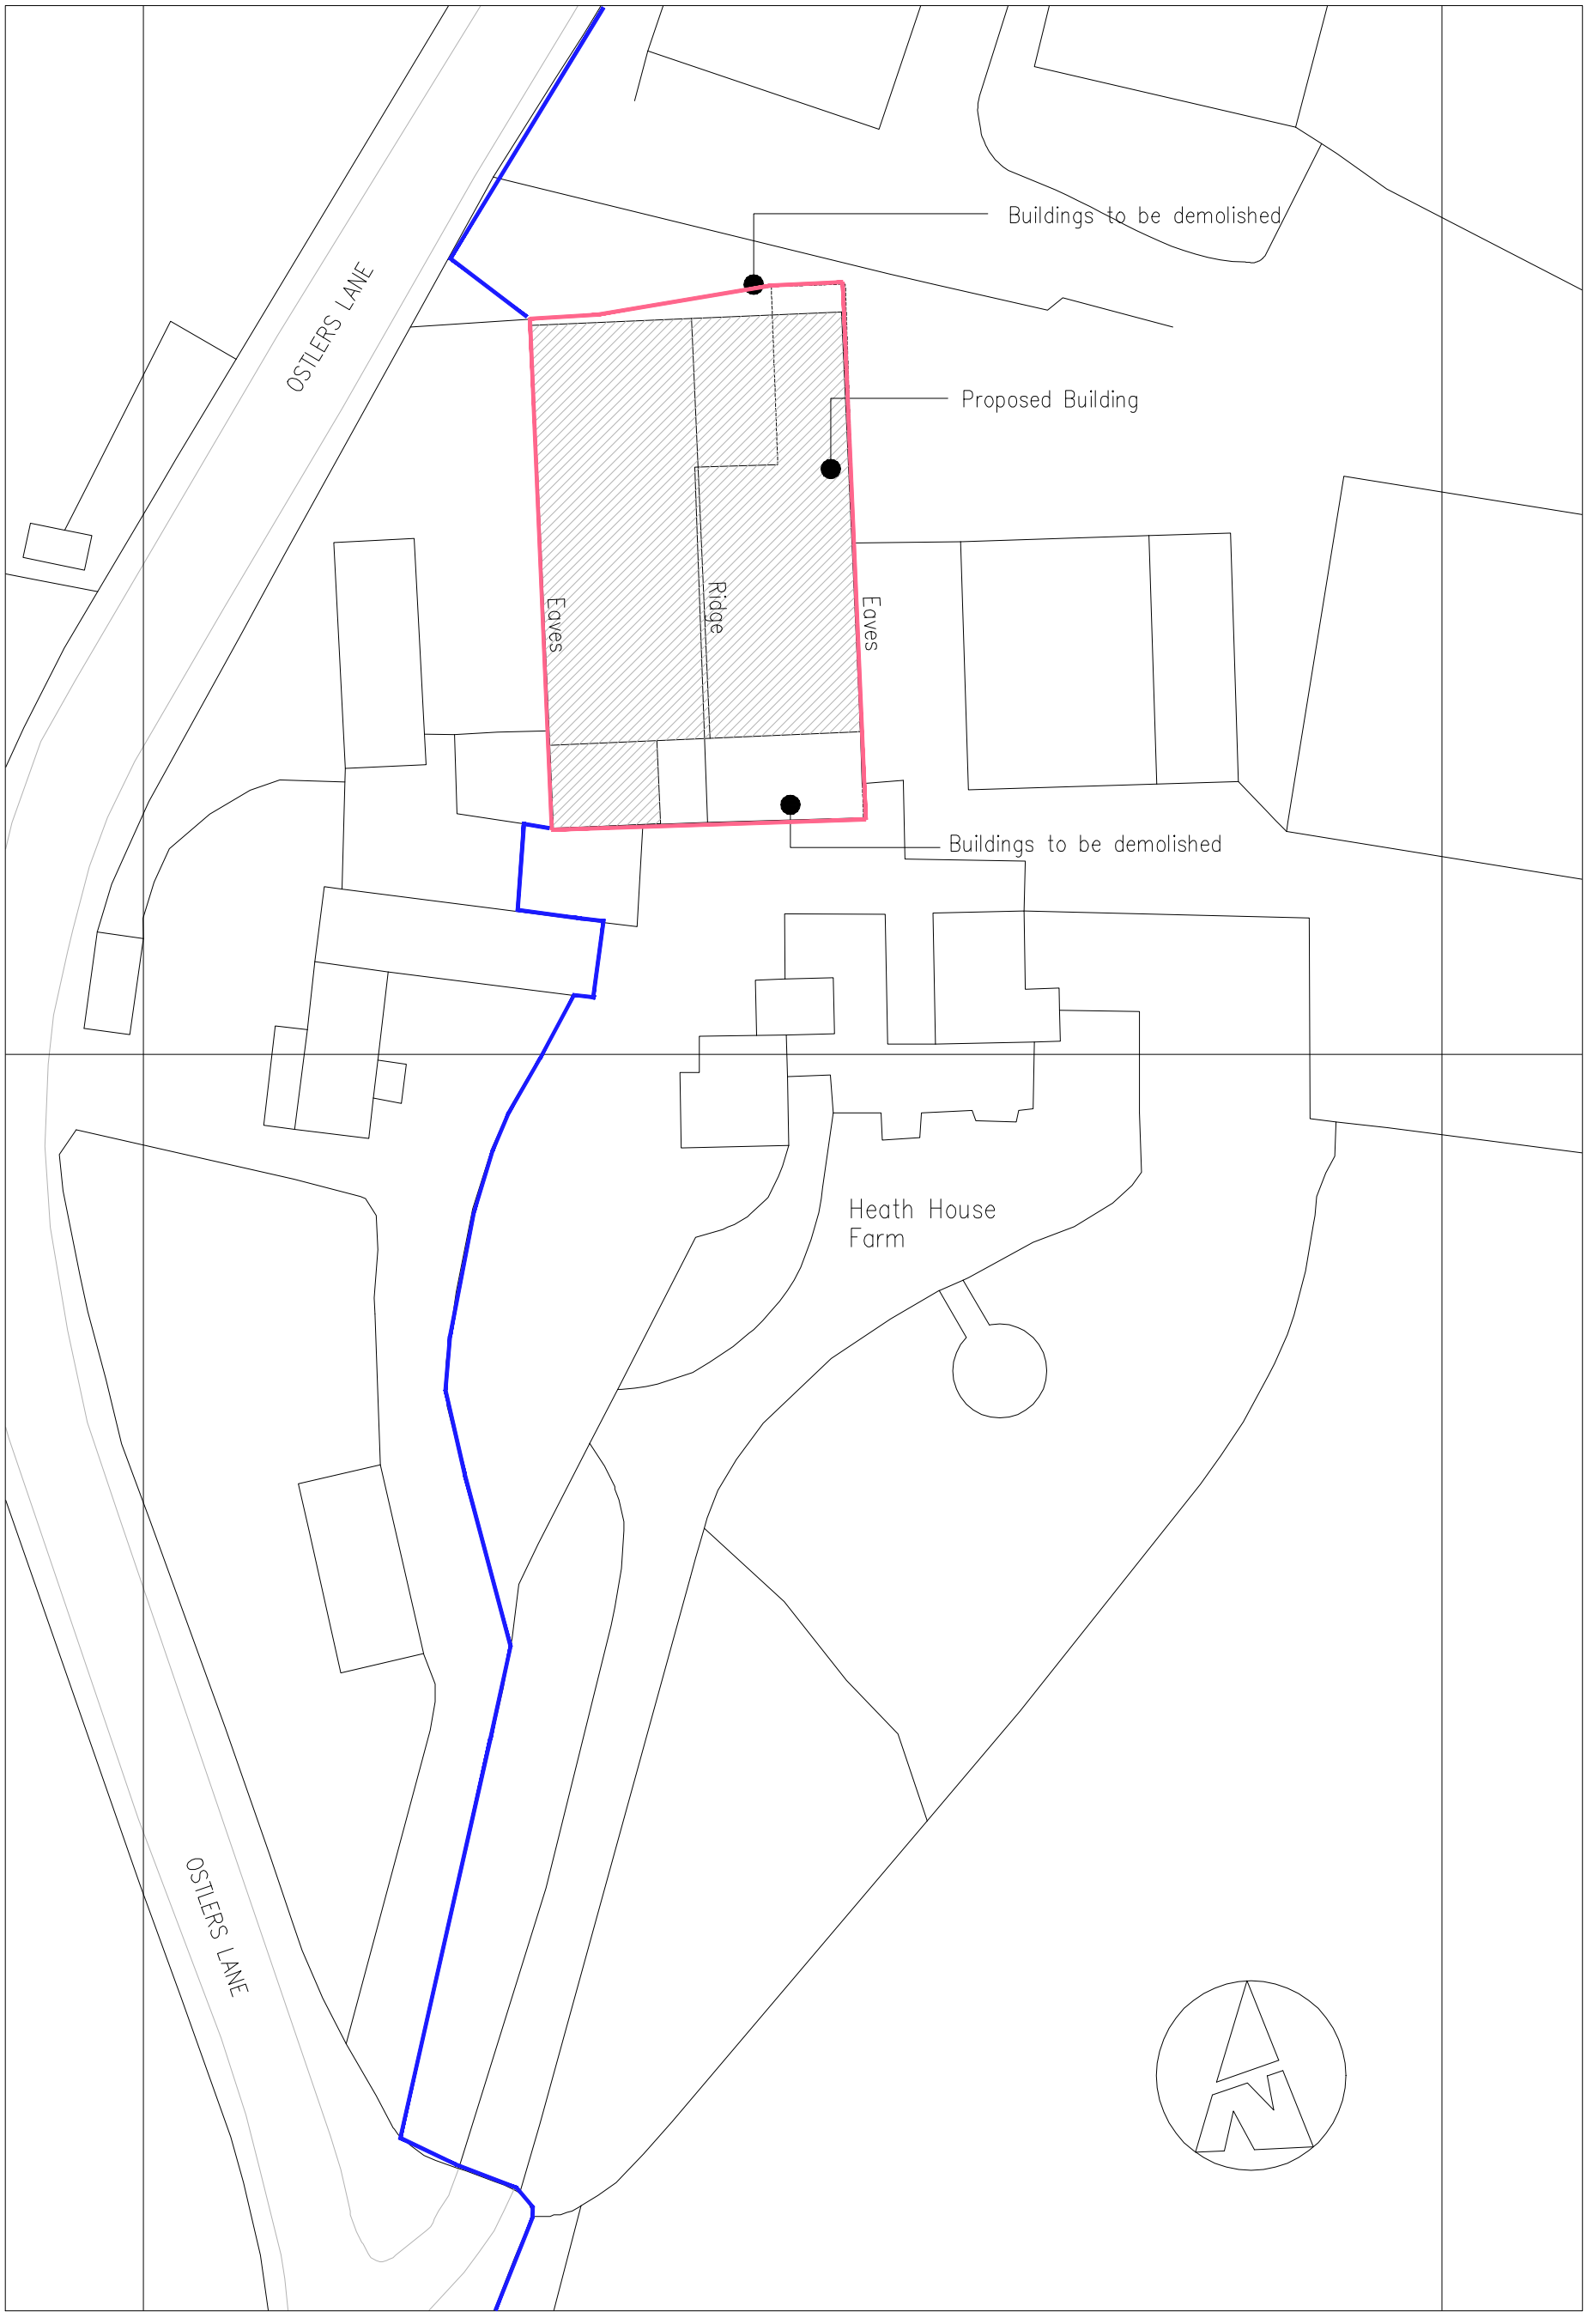

© Crown Copyright 2017 All rights reserved. Licence number 100049235

Site Plan / Roof Plan Scale 1:500

