
Copyright: of this drawing is vested in the Architect and it must not be copied or reproduced without consent. **Approval**: *This drawing is issued for Planning purposes only. Please note that paper prints of this drawing may not be an accurate reproduction of the given scale. Key dimensions are noted for reference.* Unless marked as such drawing should not be used for Construction purposes. Detailed setting out drawings will need to be supplied for Tender and Construction purposes. Figured **dimensions only** are to be taken from this drawing.
All Dimensions and Levels are to be checked on site, prior to commencement. All contractors are to be responsible for taking and checking all dimensions relative to their work. Dimensions are in millimetres unless otherwise stated. bpArchitecture are to be advised of any variation between drawings and site conditions. This drawings is to be read in conjunction with all other consultant's drawings, specifications and schedules.....IF IN DOUBT ASK

Rev.	Drawn	Comments	Date

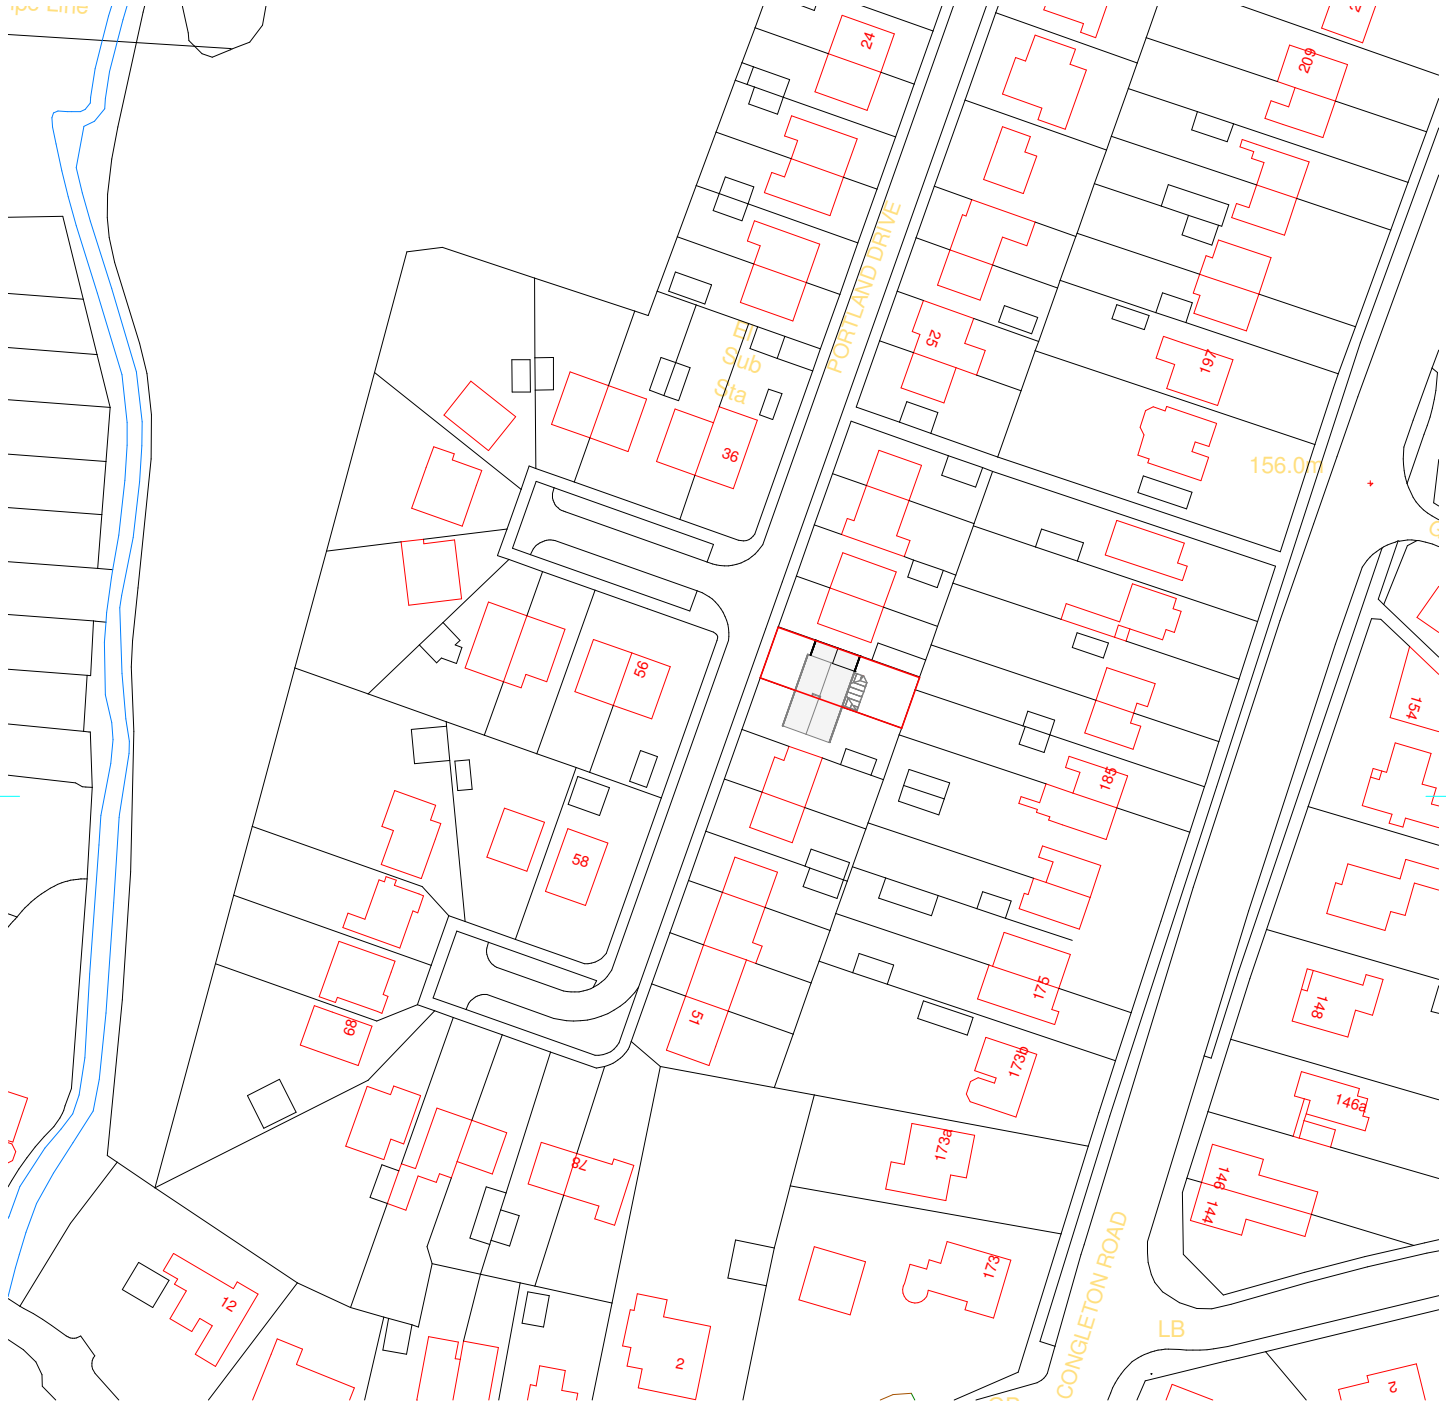

0 5m 10m 20m 50m

North

bp Architecture

☎: 01782 515 555
✉: Enquiries@bpArchitecture.co.uk
: www.bparchitecture.co.uk
93 High Street Biddulph Staffs ST8 6AB

Architects - Interior Designers - Landscape Architects

Client **Ms Dale**

Project **Extension and Alterations to 37 Portland Drive, Gillow Heath, ST8 6RY**

Title **Site Location Plan**

Status **RIBA Stage 3: Planning**

Date **January 2018**

Scale @A4 **1 : 1250**

Project No **17-092**

Drawing No. **AS(0)01**

Rev

Drawn **DD**

Checked **BSP**

File Ref: BPA\