

NORTH EAST ELEVATION Scale 1:400

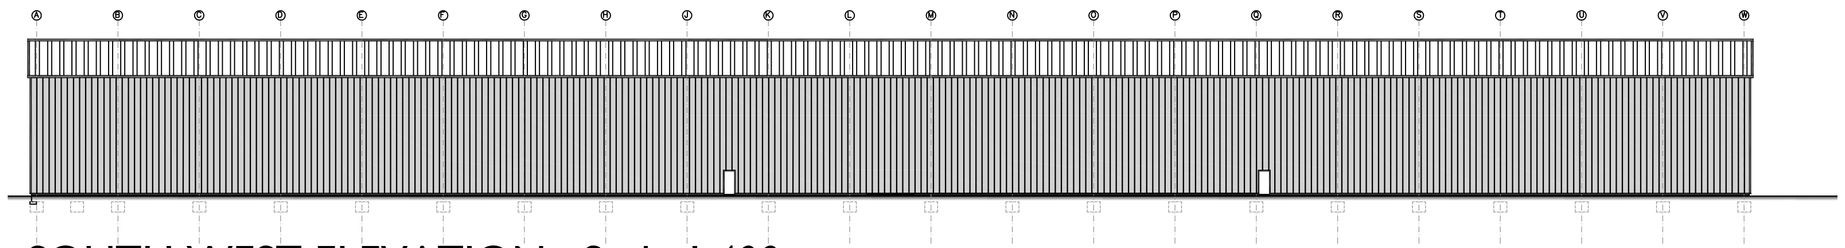

SOUTH WEST ELEVATION Scale 1:400

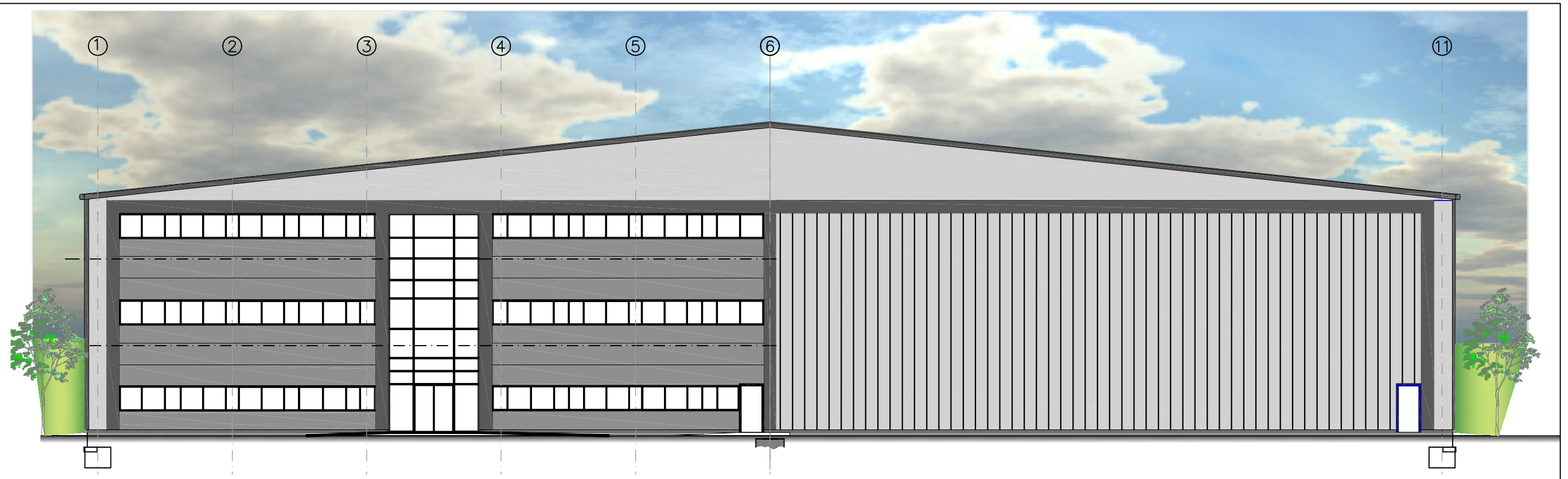

NORTH WEST ELEVATION Scale 1:200

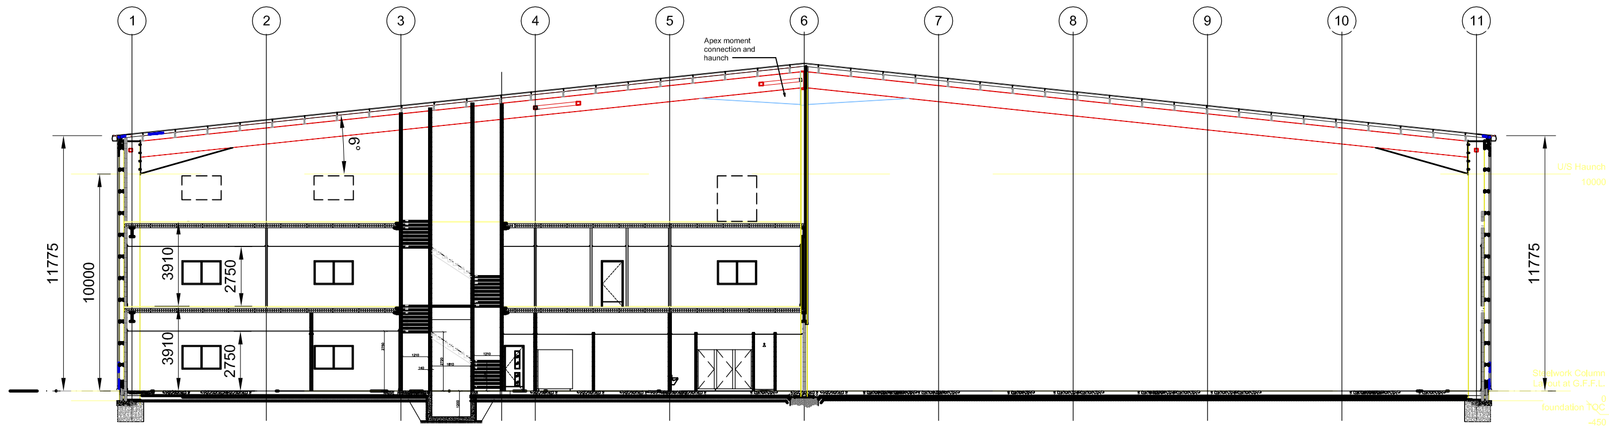

SECTION A:A Scale 1:200

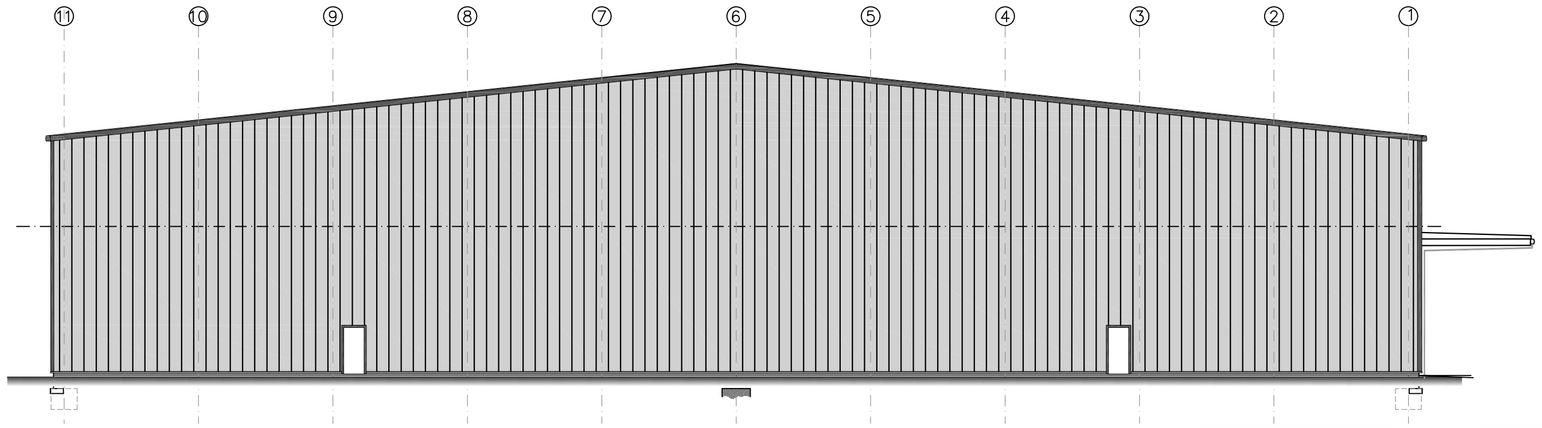

SOUTH EAST ELEVATION Scale 1:200

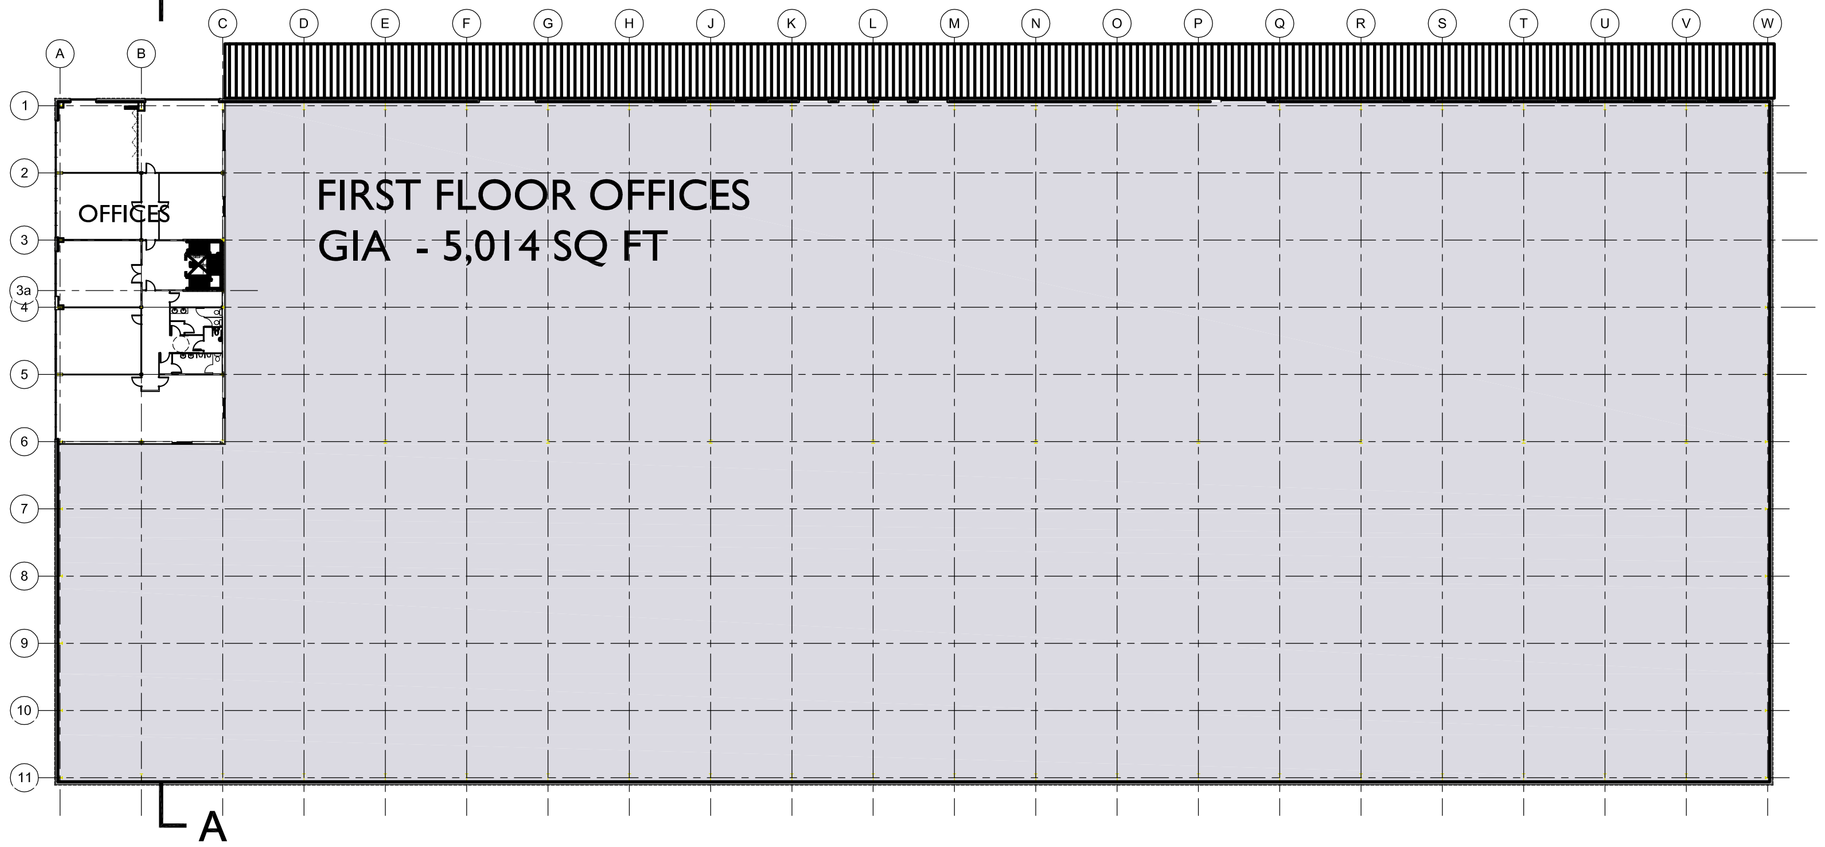

FIRST FLOOR PLAN Scale 1:400

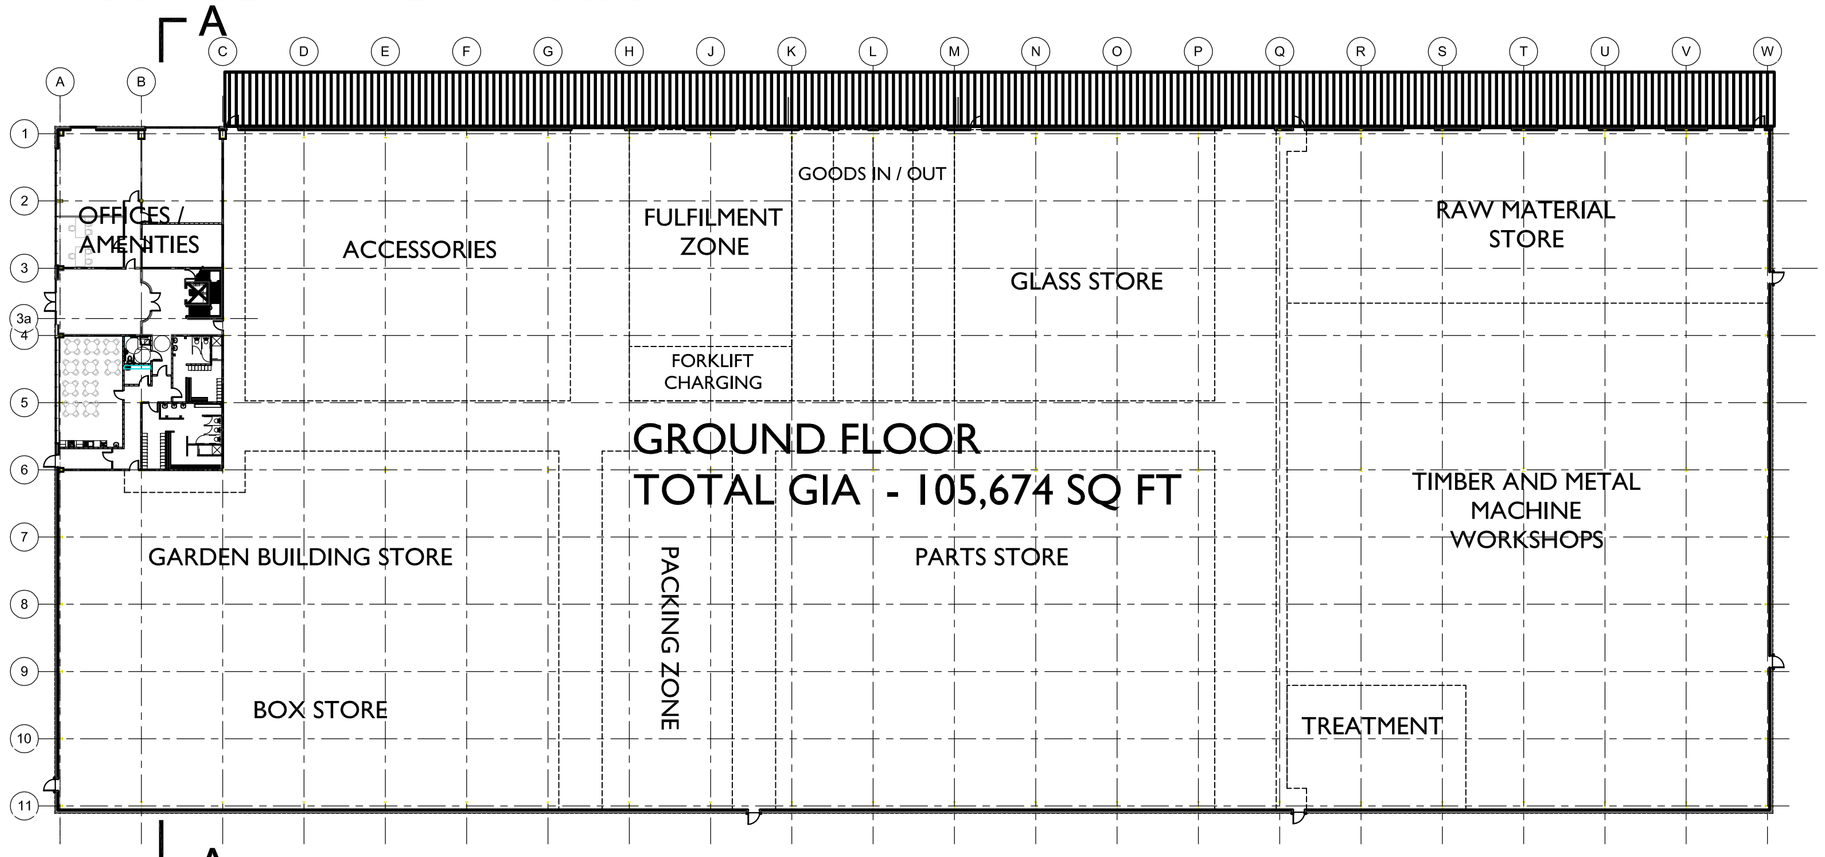

GROUND FLOOR PLAN Scale 1:400

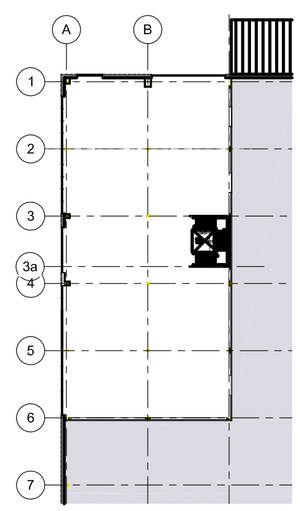

STRUCTURAL DECK ABOVE FIRST FLOOR
GIA - 5,014 SQ FT
Scale 1:400

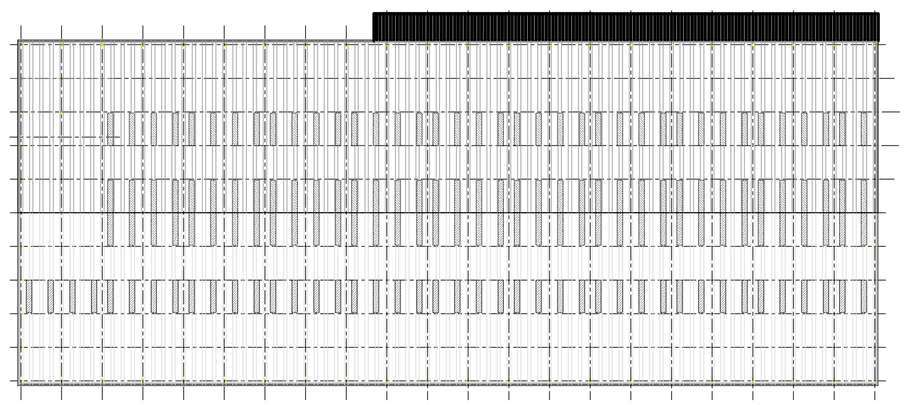

ROOF PLAN Scale 1:800

Rev	Date	Description
C	11-10-17	Client changes to elevations
B	08-09-17	Client changes to elevations
A	23-08-17	Internal layout updated & associated amendments to plans and elevations

M J BARRETT DEVELOPMENTS
Brookside Business Park
Brookside Road
Uttoxeter Staffs.
ST14 8AT
tel 01889 564253 fax 01889 564210

Client
GREENHOUSE PEOPLE LTD

Project
Proposed Warehouse / Assembly Unit
Blythe Business Park
Sandon Road
Cresswell, Stoke-on-Trent.

Title
SCHEME PROPOSALS

Drawn: HPC	Date: JULY 2017
Checked: -	Scale: 1:200 1:400 @A1 1:400 1:800 @A3

Status
PLANNING

Drg No.	Rev
A-082-P-02	C

A1 drawing Sheet

This drawing is Copyright. It is sent to you in confidence. It must not be copied or disclosed to third parties without our written permission. It remains our property and must be returned on request.