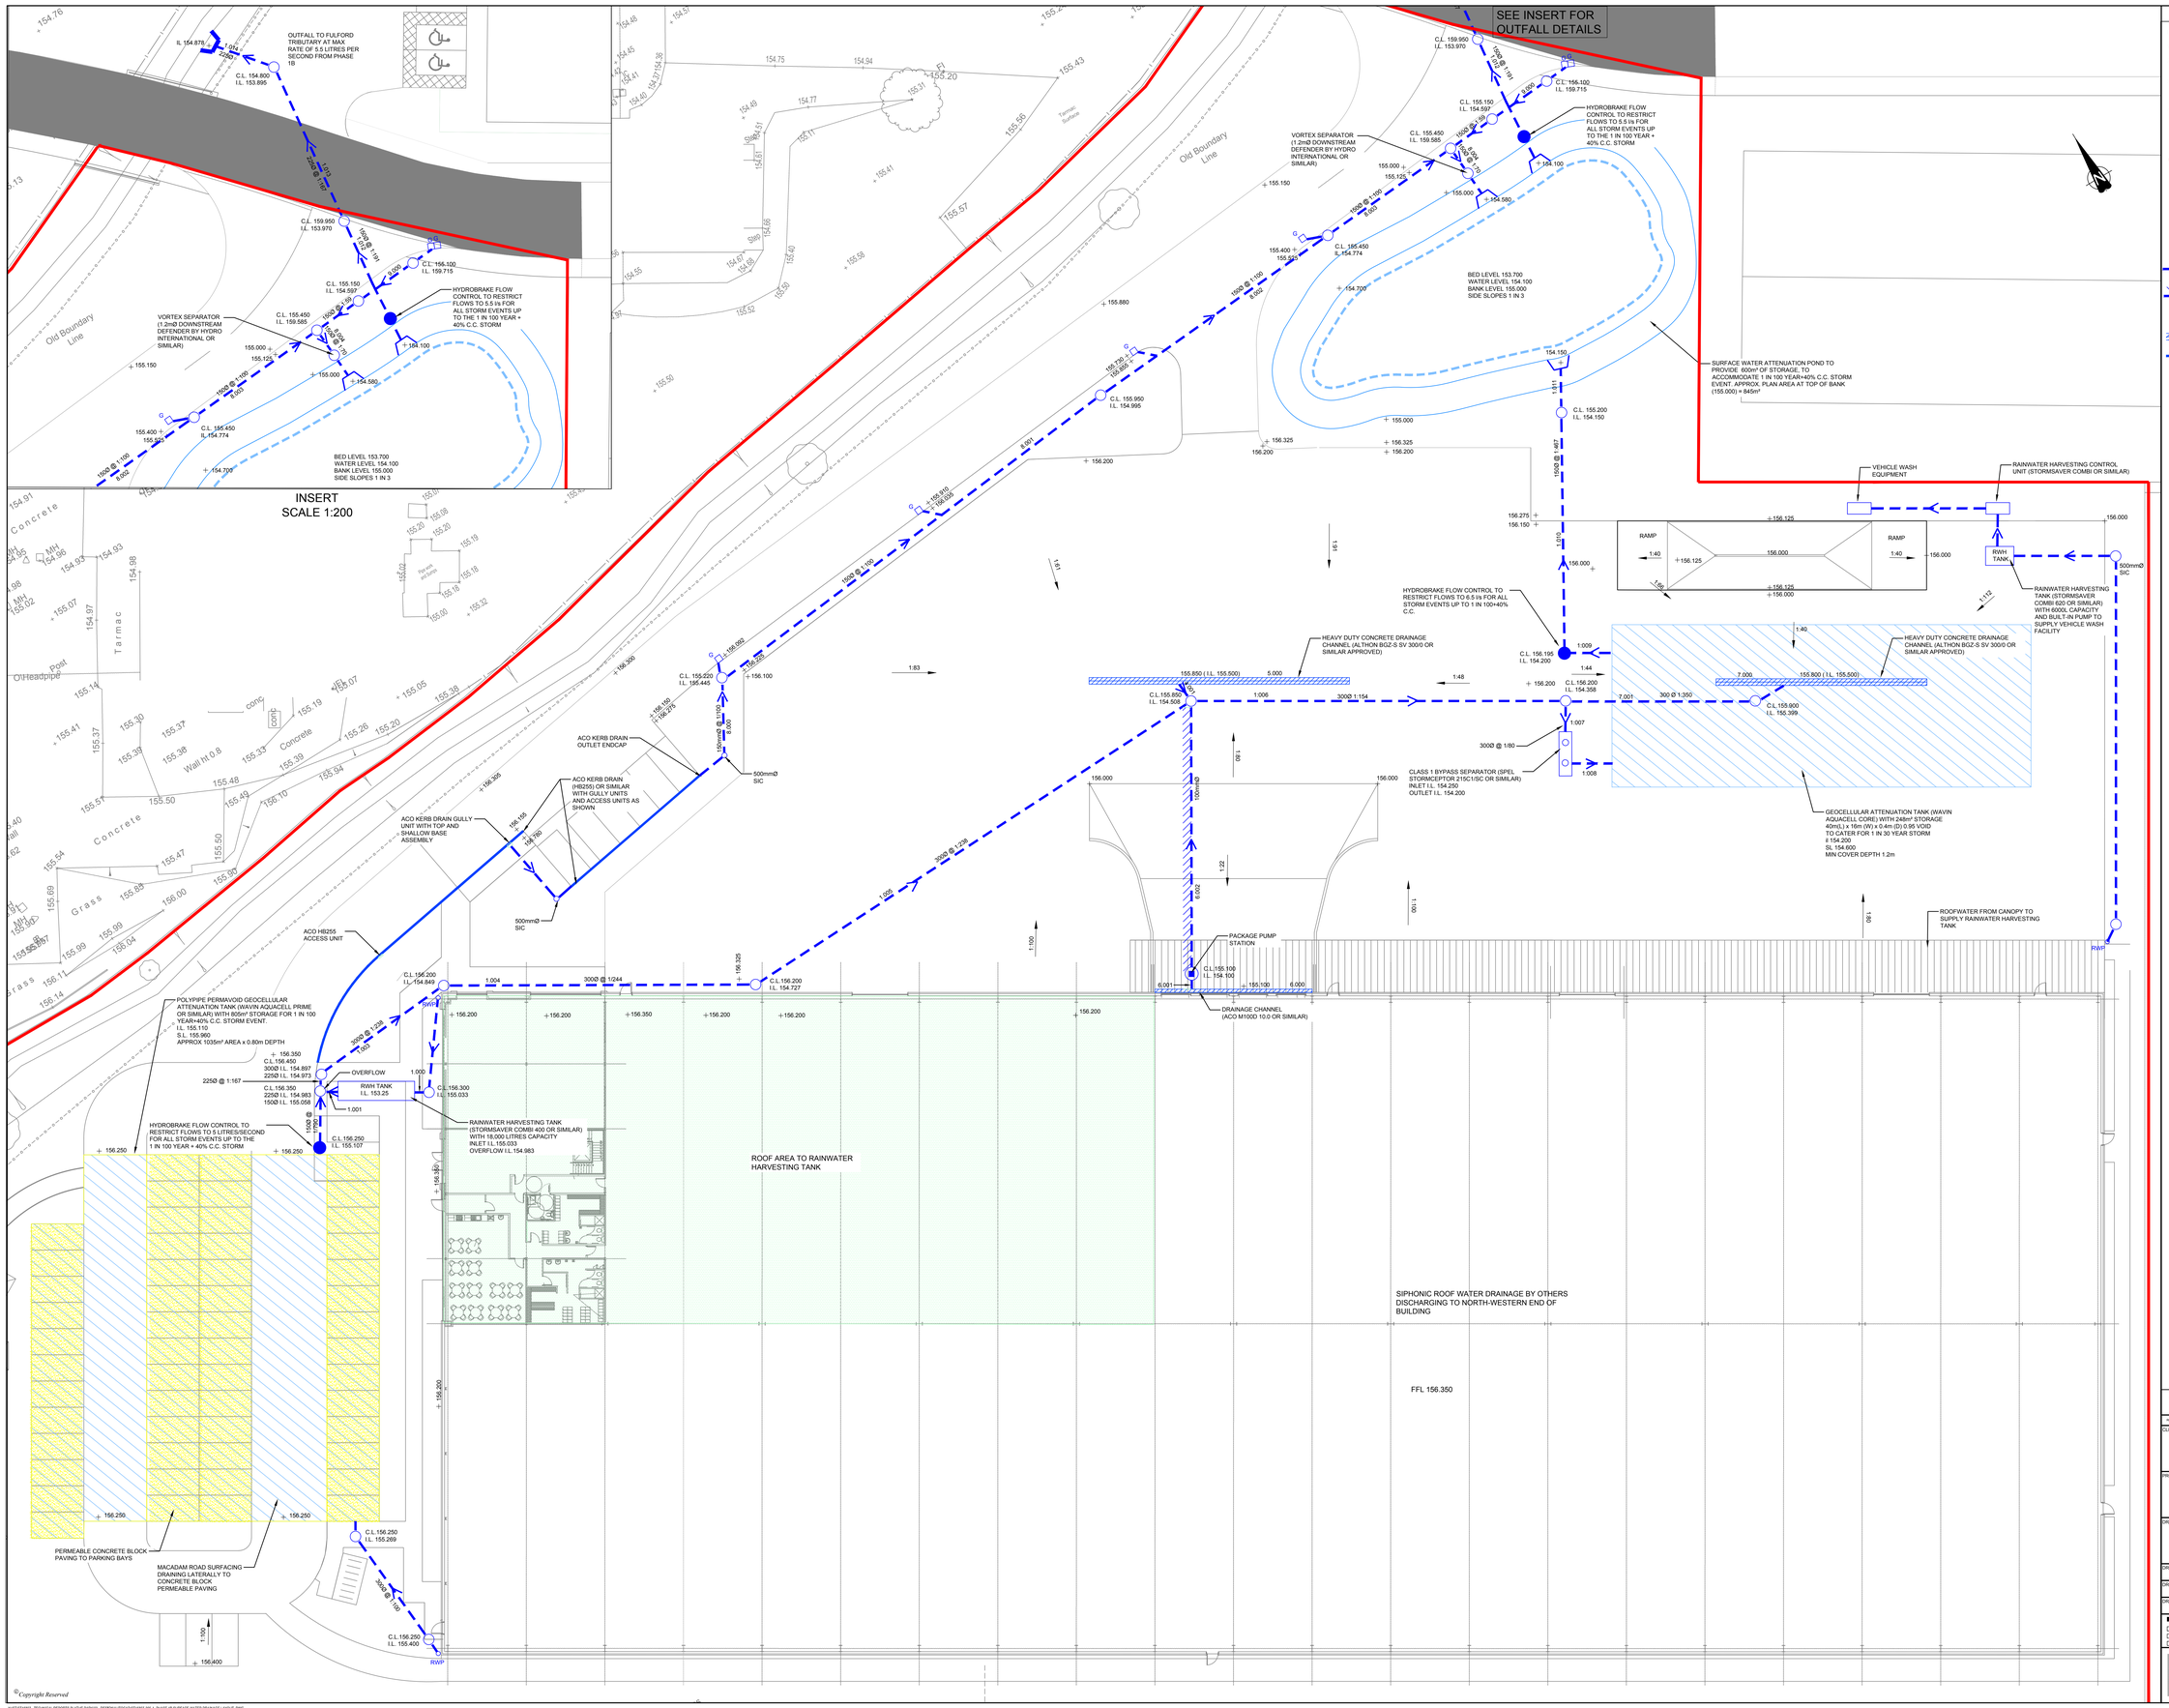

DO NOT SCALE FROM THIS DRAWING

NOTES

1. THIS DRAWING IS FOR PLANNING PURPOSES ONLY.
2. ALL DRAINAGE DETAILS AND SPECIFICATIONS TO BE CONFIRMED BY ENGINEER/DESIGNER PRIOR TO CONSTRUCTION.
3. ALL MANUFACTURER'S DETAILS ARE REPRESENTATIVE ONLY AND SUBJECT TO DETAILED DESIGN AND SPECIFICATION BY MANUFACTURER PRIOR TO CONSTRUCTION.
4. ABOVE GROUND FLOODING IN YARD AREA DURING 1 IN 100 YEAR+CLIMATE CHANGE STORM EVENT HAS BEEN ALLOWED FOR IN THIS DESIGN

KEY

- PHASE 1B BOUNDARY
- PROPOSED SURFACE WATER MANHOLE
- PROPOSED FLOW CONTROL CHAMBER
- PROPOSED HEADWALL
- PROPOSED INSPECTION CHAMBER
- PROPOSED SURFACE WATER SEWER
- PROPOSED RISING MAIN
- PROPOSED PACKAGE PUMP STATION
- PROPOSED LINEAR DRAINAGE CHANNEL
- PROPOSED KERB DRAINAGE
- PROPOSED OIL INTERCEPTOR
- RWP — PROPOSED RAINWATER PIPE
- G — PROPOSED GULLY
- 156.200 — PROPOSED LEVEL
- PROPOSED PERMEABLE PAVING

REVISION	DETAILS	DATE	DRAWN	CHKD	APPD
A	First Issue	30/10/17	DR	JG	JG

CLIENT
Scentarea Ltd

PROJECT
Blythe Park, Cresswell, Stoke-on-Trent

DRAWING TITLE
Phase 1B Proposed Surface Water Drainage Layout

DRG No. ST15807-009		REV A
DRG SIZE A0	SCALE 1:200	DATE 07/08/17
DRAWN BY DR	CHECKED BY JG	APPROVED BY JG

■ STOKE-ON-TRENT (HEAD OFFICE) TEL: 01782 276700 WEB: WWW.WARDELL-ARMSTRONG.COM
☐ BIRMINGHAM ☐ CARDIFF ☐ CARLISLE ☐ CROYDON
☐ EDINBURGH ☐ GLASGOW ☐ LEIGH ☐ LONDON
☐ MANCHESTER ☐ NEWCASTLE UPON TYNE ☐ SHEFFIELD ☐ TAUNTON

wardell armstrong — your earth our world

©Copyright Reserved

N:\ST15807 - TECHNICAL REPORTS BLYTHE PARK\03 - DESIGN\AUTOCAD\ST15807-009-A_PHASE 1B SURFACE WATER DRAINAGE LAYOUT.DWG