Ordnance Survey®
Ukmapcentre.com

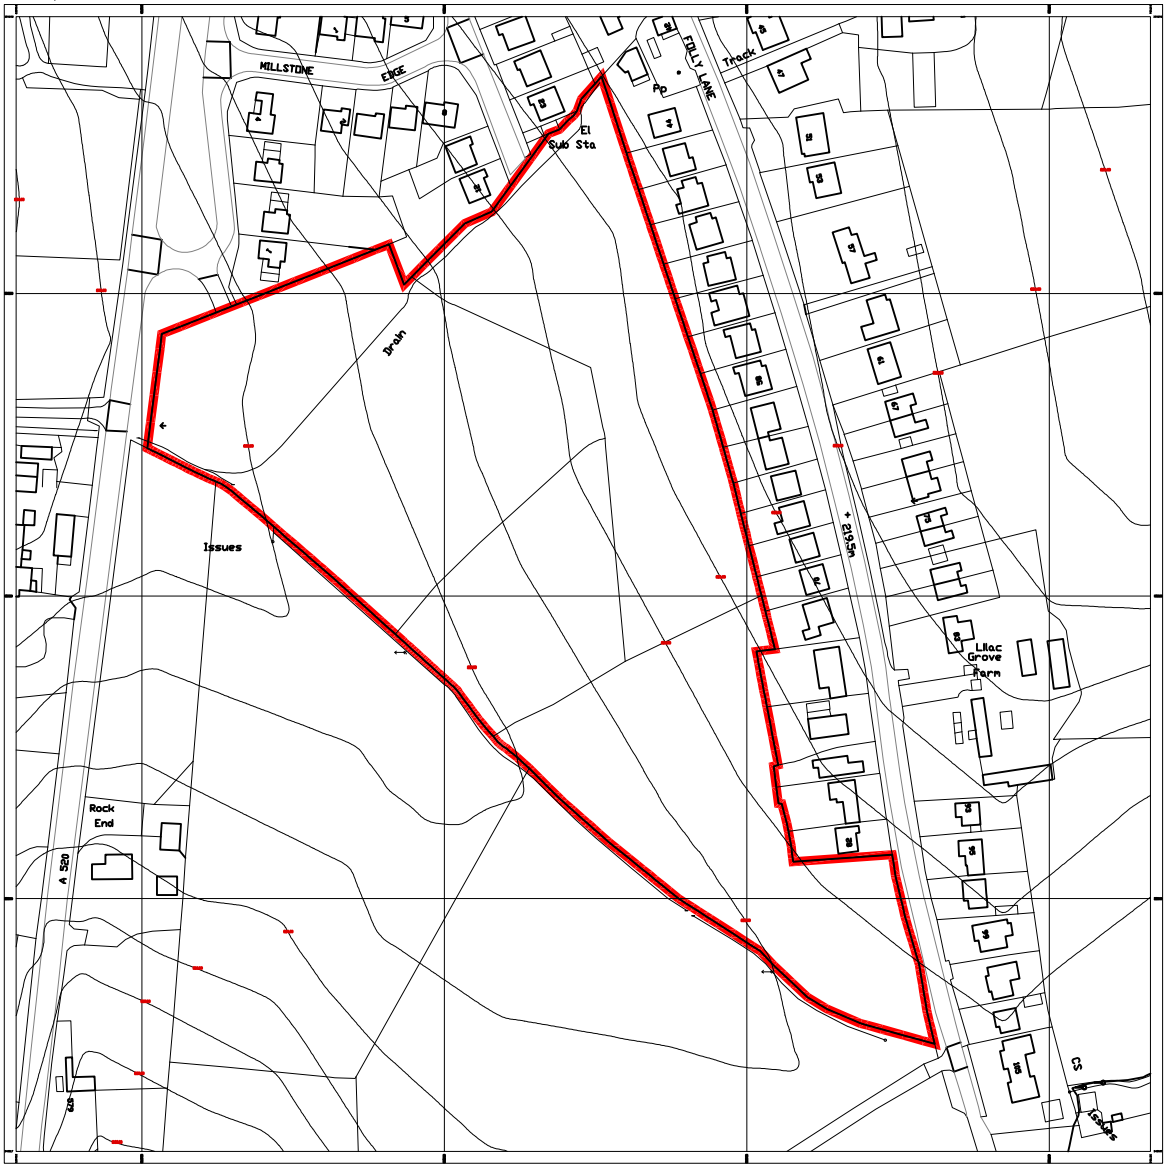

Serial number: 94572
© Crown copyright and database right 2016
Ordnance Survey licence 100048957
Reproduction in whole or in part is prohibited
without the prior permission of Ordnance Survey

N

billystudio
Architects + Creative Studio
m: 07532076846
e: gavin@billystudio.co.uk
www.billystudio.co.uk

Client: Manybrook 2008 Ltd

Job: Residential site on land between Folly Lane and Cheadle Road, Cheddleton
Title: Existing Location Plan
Status: PLANNING
Scale: 1:2500 @ A4
Drawing No: 0102-PL-01
Date: July 17