Copyright of this drawing is vested in the Architect and it must not be copied or reproduced without consent. Figured dimensions only are to be taken from this drawing. All contractors must visit site and be responsible for taking and checking all dimensions relative to their work. 'Billy' Architects and Creative Studio to be advised of any variation between drawings and site conditions.
**DO NOT SCALE FROM THIS DRAWING**

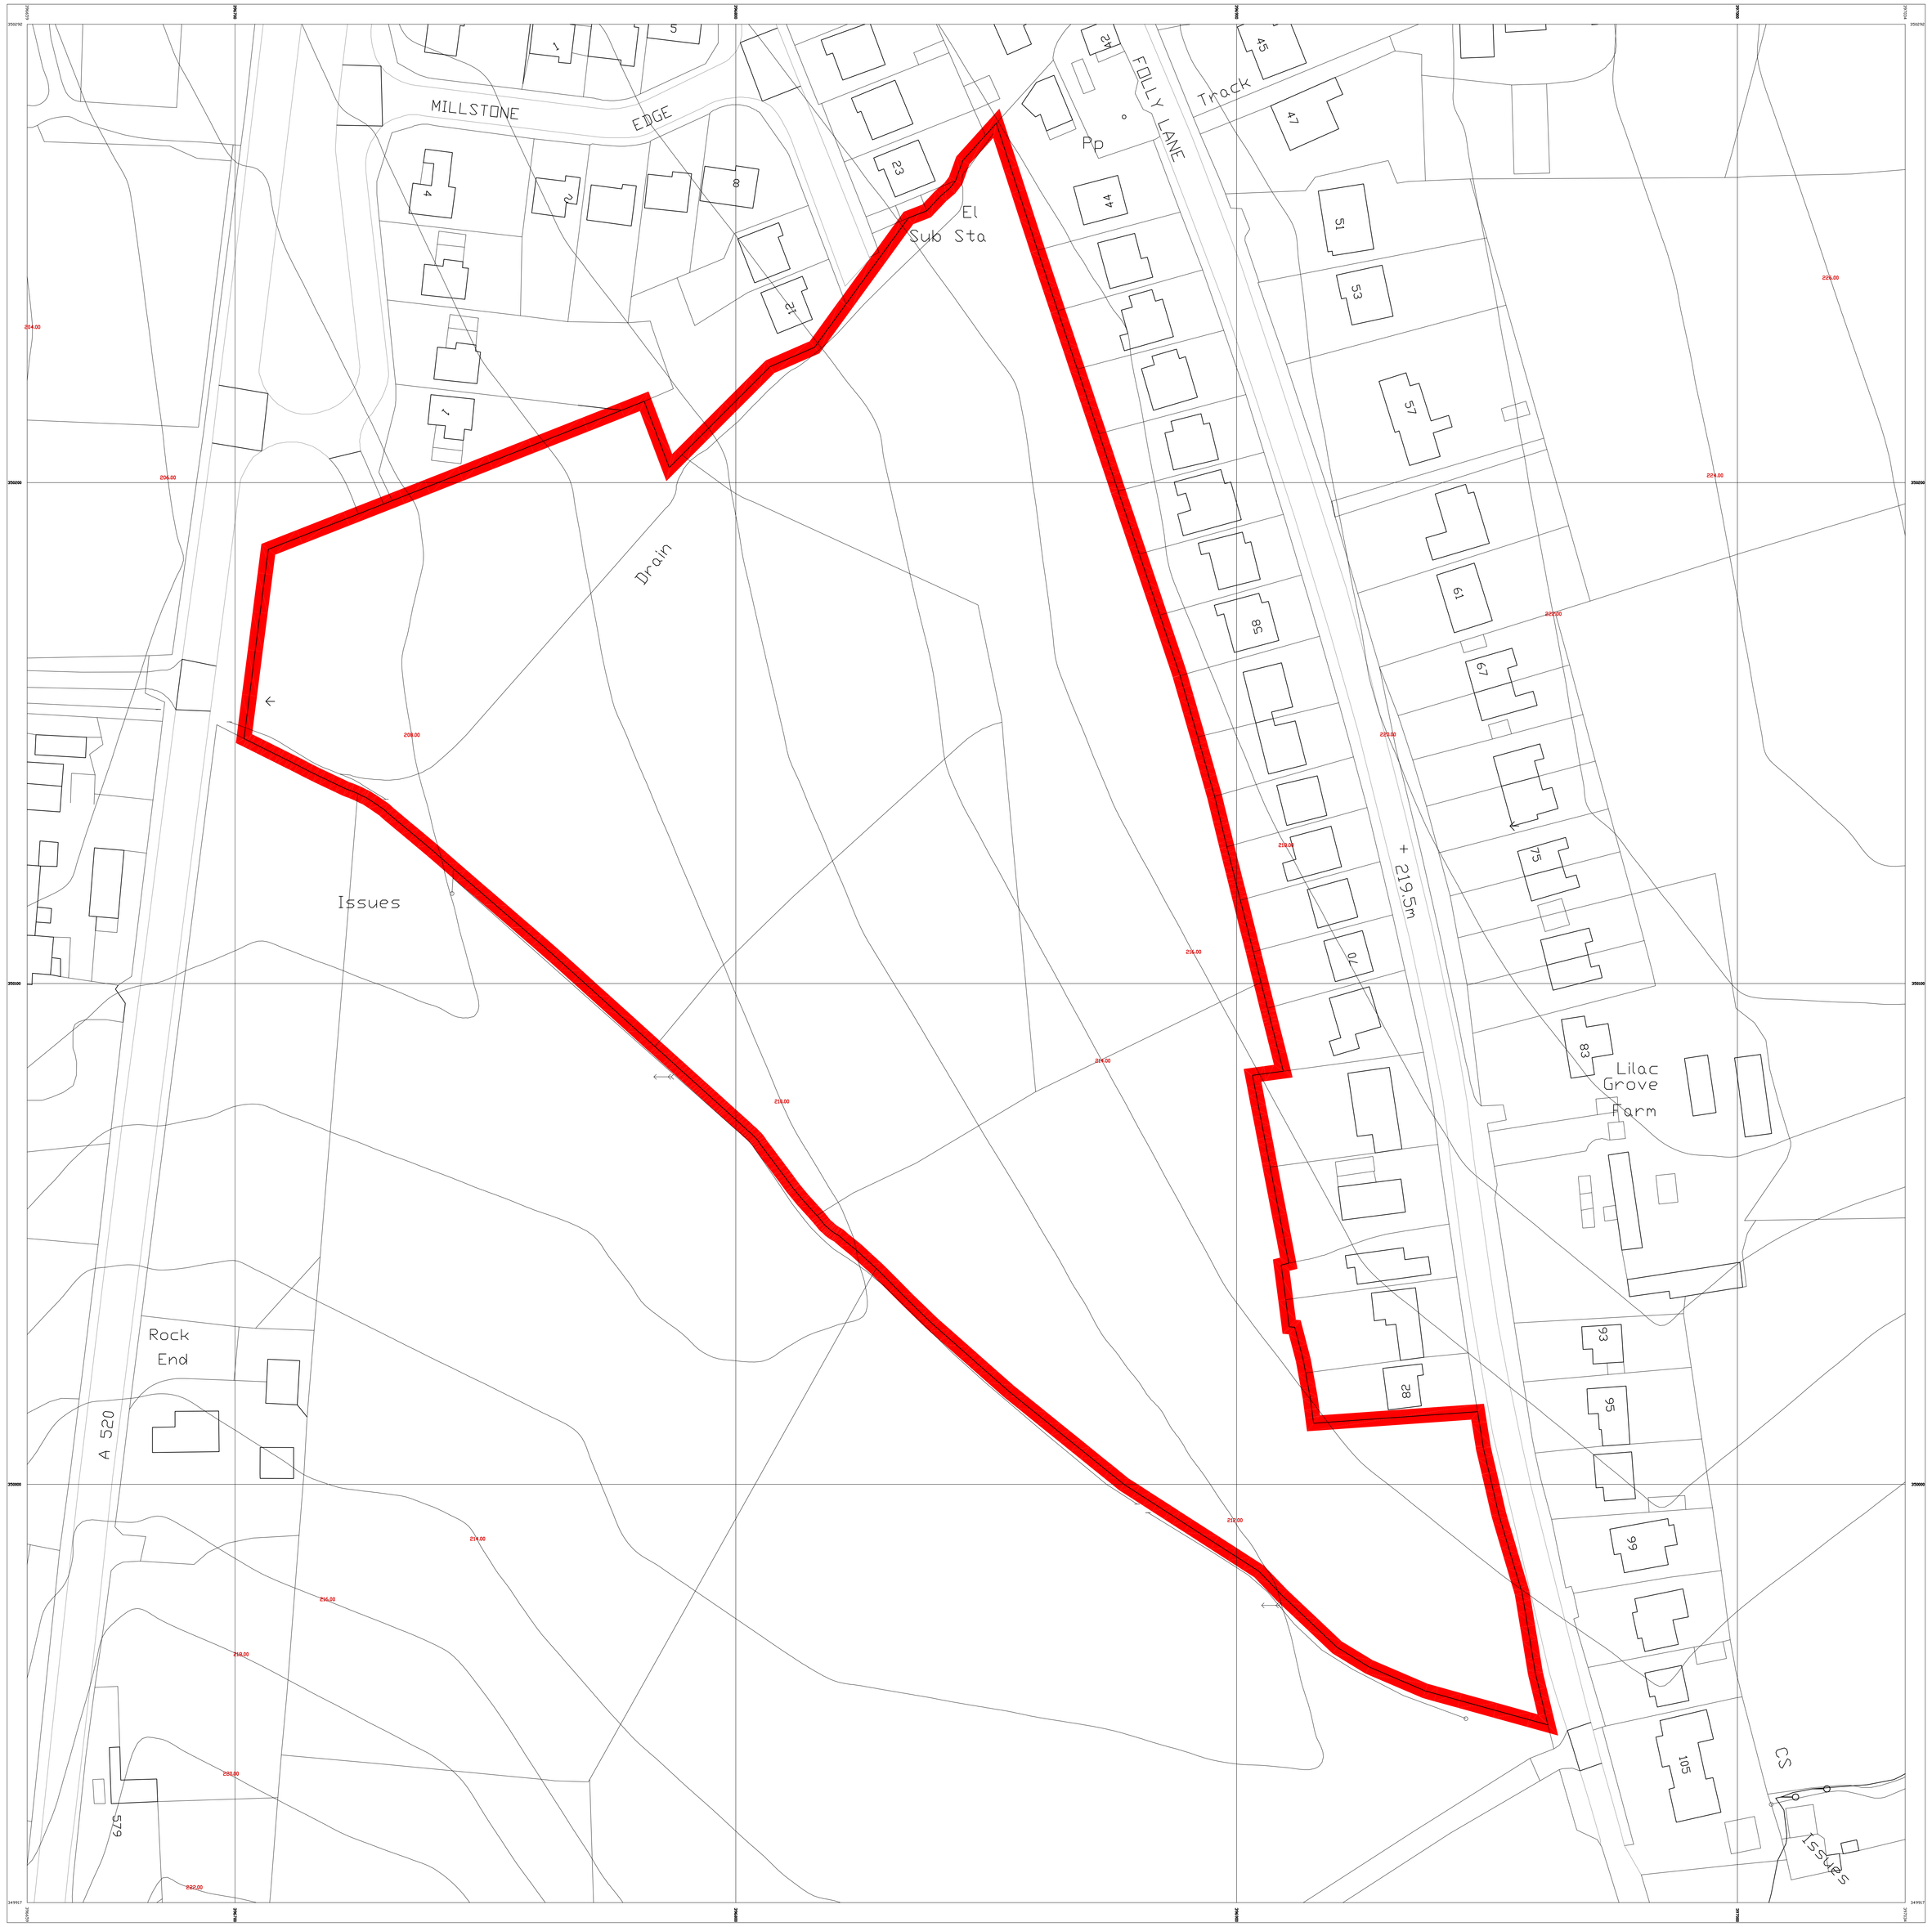


billystudio
Architects + Creative Studio
m: 07532076846
e: gavin@billystudio.co.uk
www.billystudio.co.uk

**Client:** Manybrook 2008 Ltd

**Job:** Residential site on land between Folly Lane and Chaadle Road, Cheddleton
**Title:** Block Plan
**Status:** PLANNING
**Scale:** 1:500 @ A0
**Drawing No:** 0102-PL-02
**Date:** July 17