Rev.	Drawn	Comments	Date

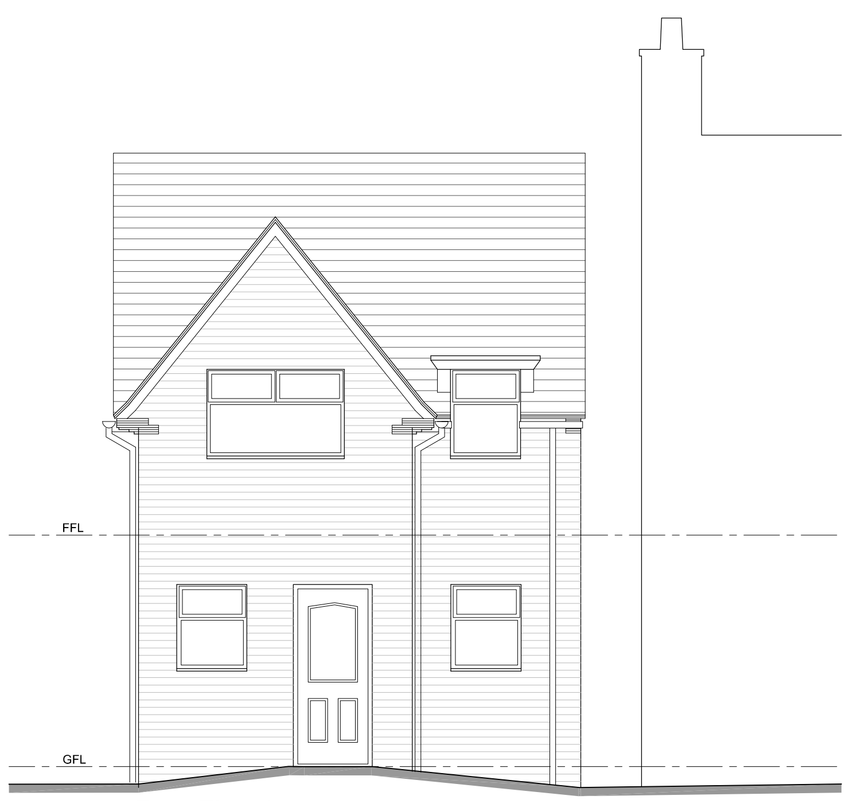

Front Elevation scale 1:50

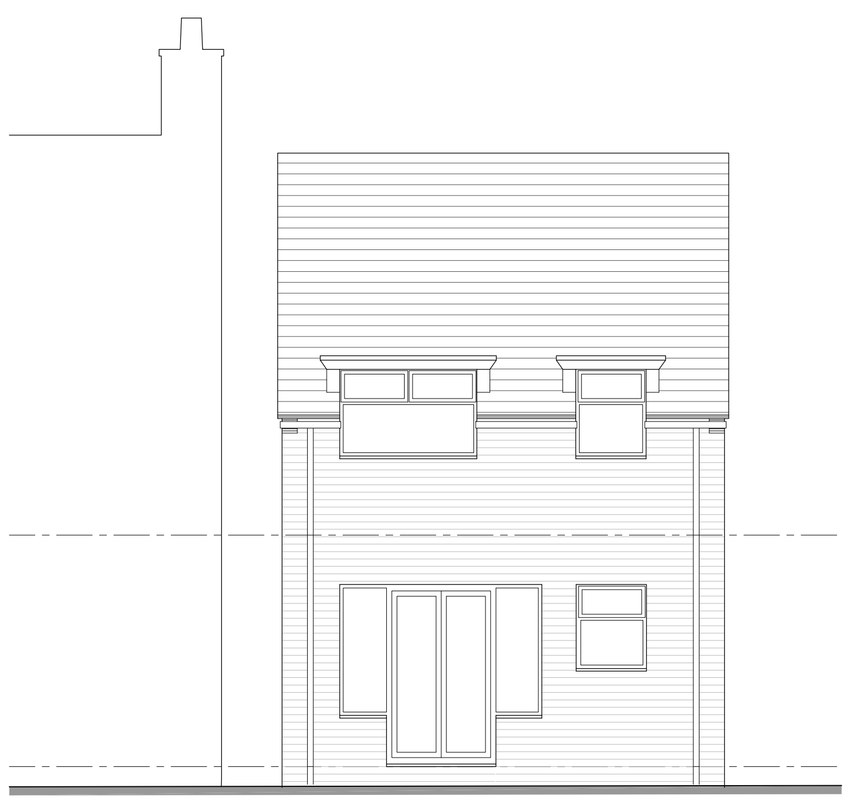

Rear Elevation scale 1:50



Side Elevation scale 1:50

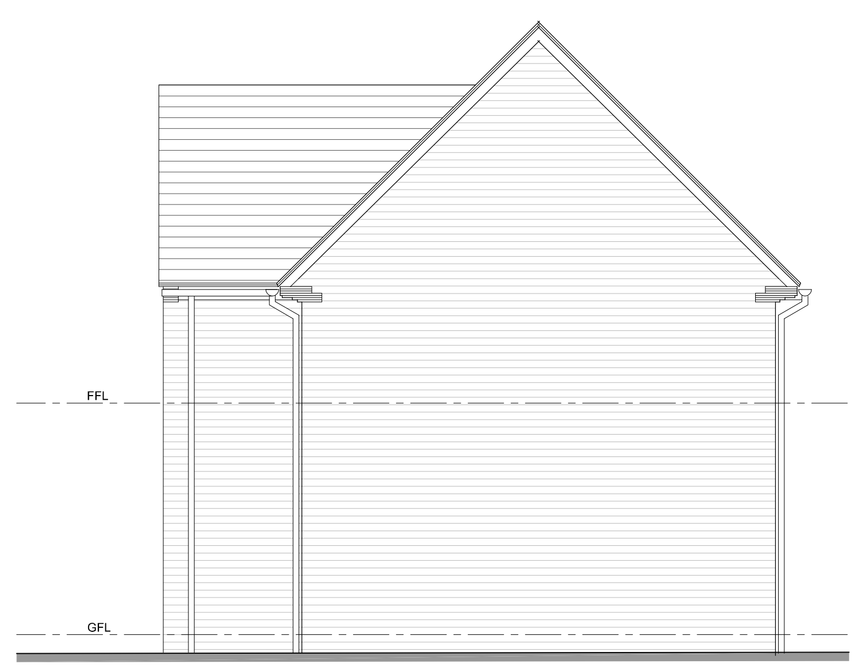

Side Elevation scale 1:50

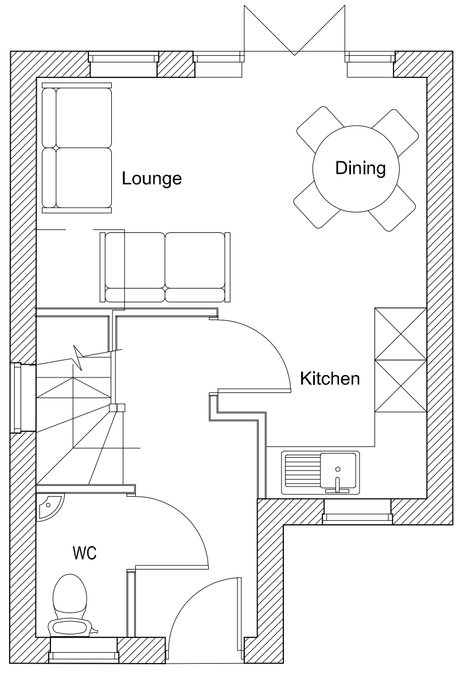

Ground Floor Plan scale 1:50

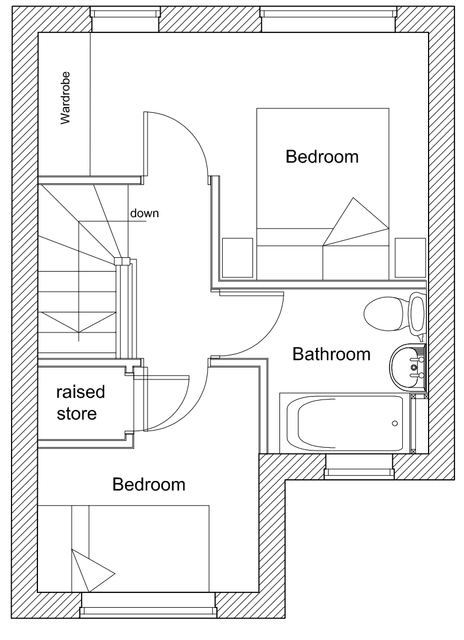

First Floor Plan scale 1:50

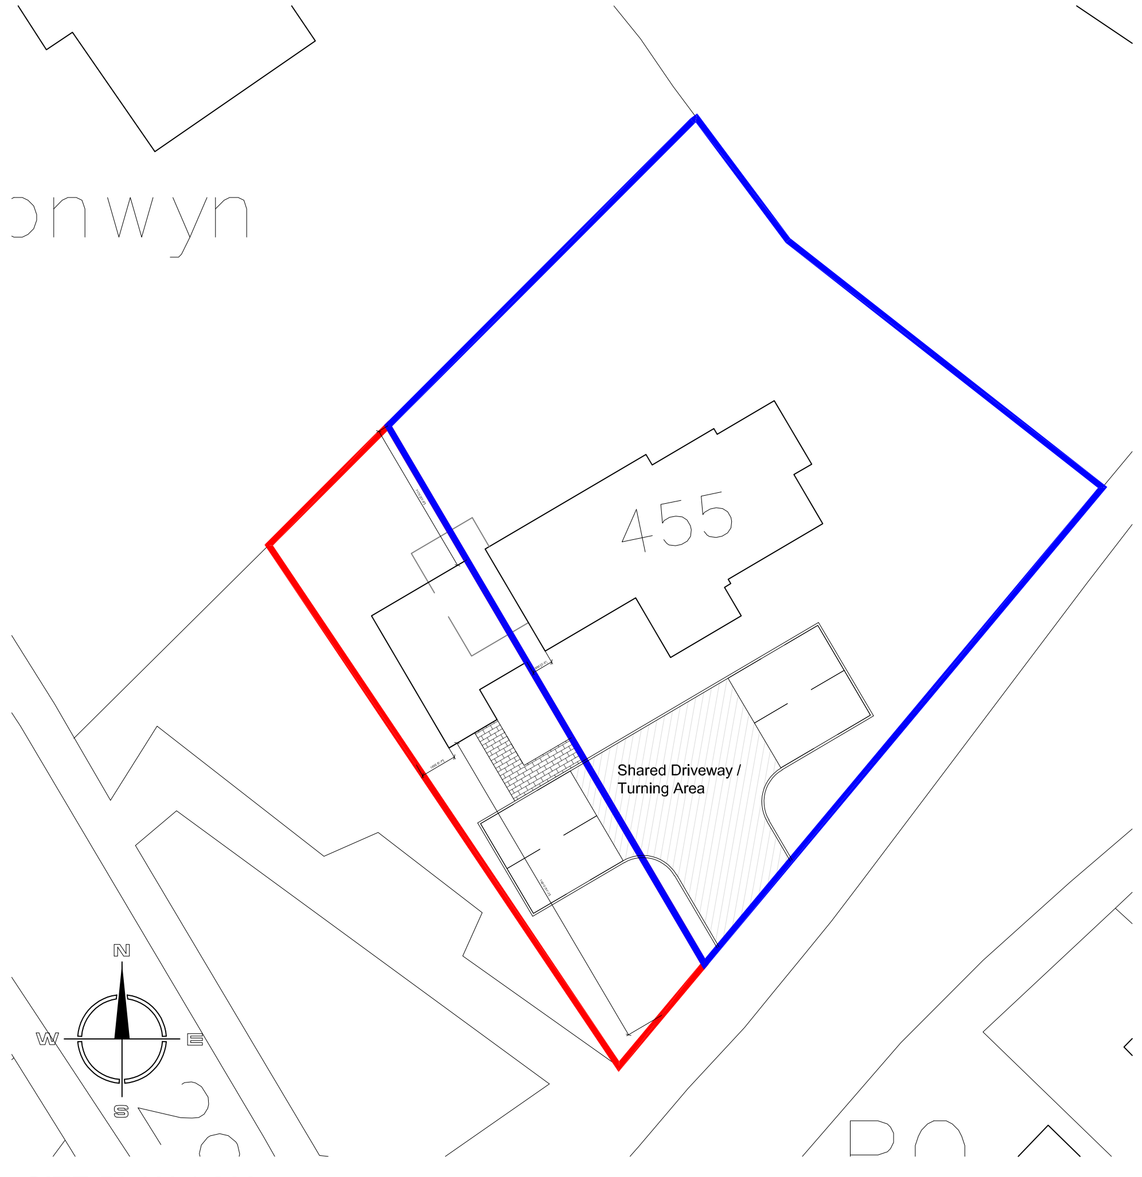

SITE PLAN 1:200

MODE
Architects & Development
01782 479644
admin@mode-uk.com
www.mode-uk.com
Pennant House Salem Street Stoke-on-Trent

Client Mr & Mrs Jones

Project New Dwelling at 455 New St, Biddulph Moor

Title Plans & Elevations as Proposed

Status Planning

Scale @A1	Date	Drawn	Checked
1:50	Aug 2017	KJM	

Drawing No.	Rev
17 003 AL(0)11	A

File Ref:

This drawing is subject to Copyright & must not be copied or reproduced without consent. Figured dimensions only are to be taken from this drawing. All contractors must visit the site and be responsible for taking and checking all dimensions relative to their work.