Rev.	Drawn	Comments	Date

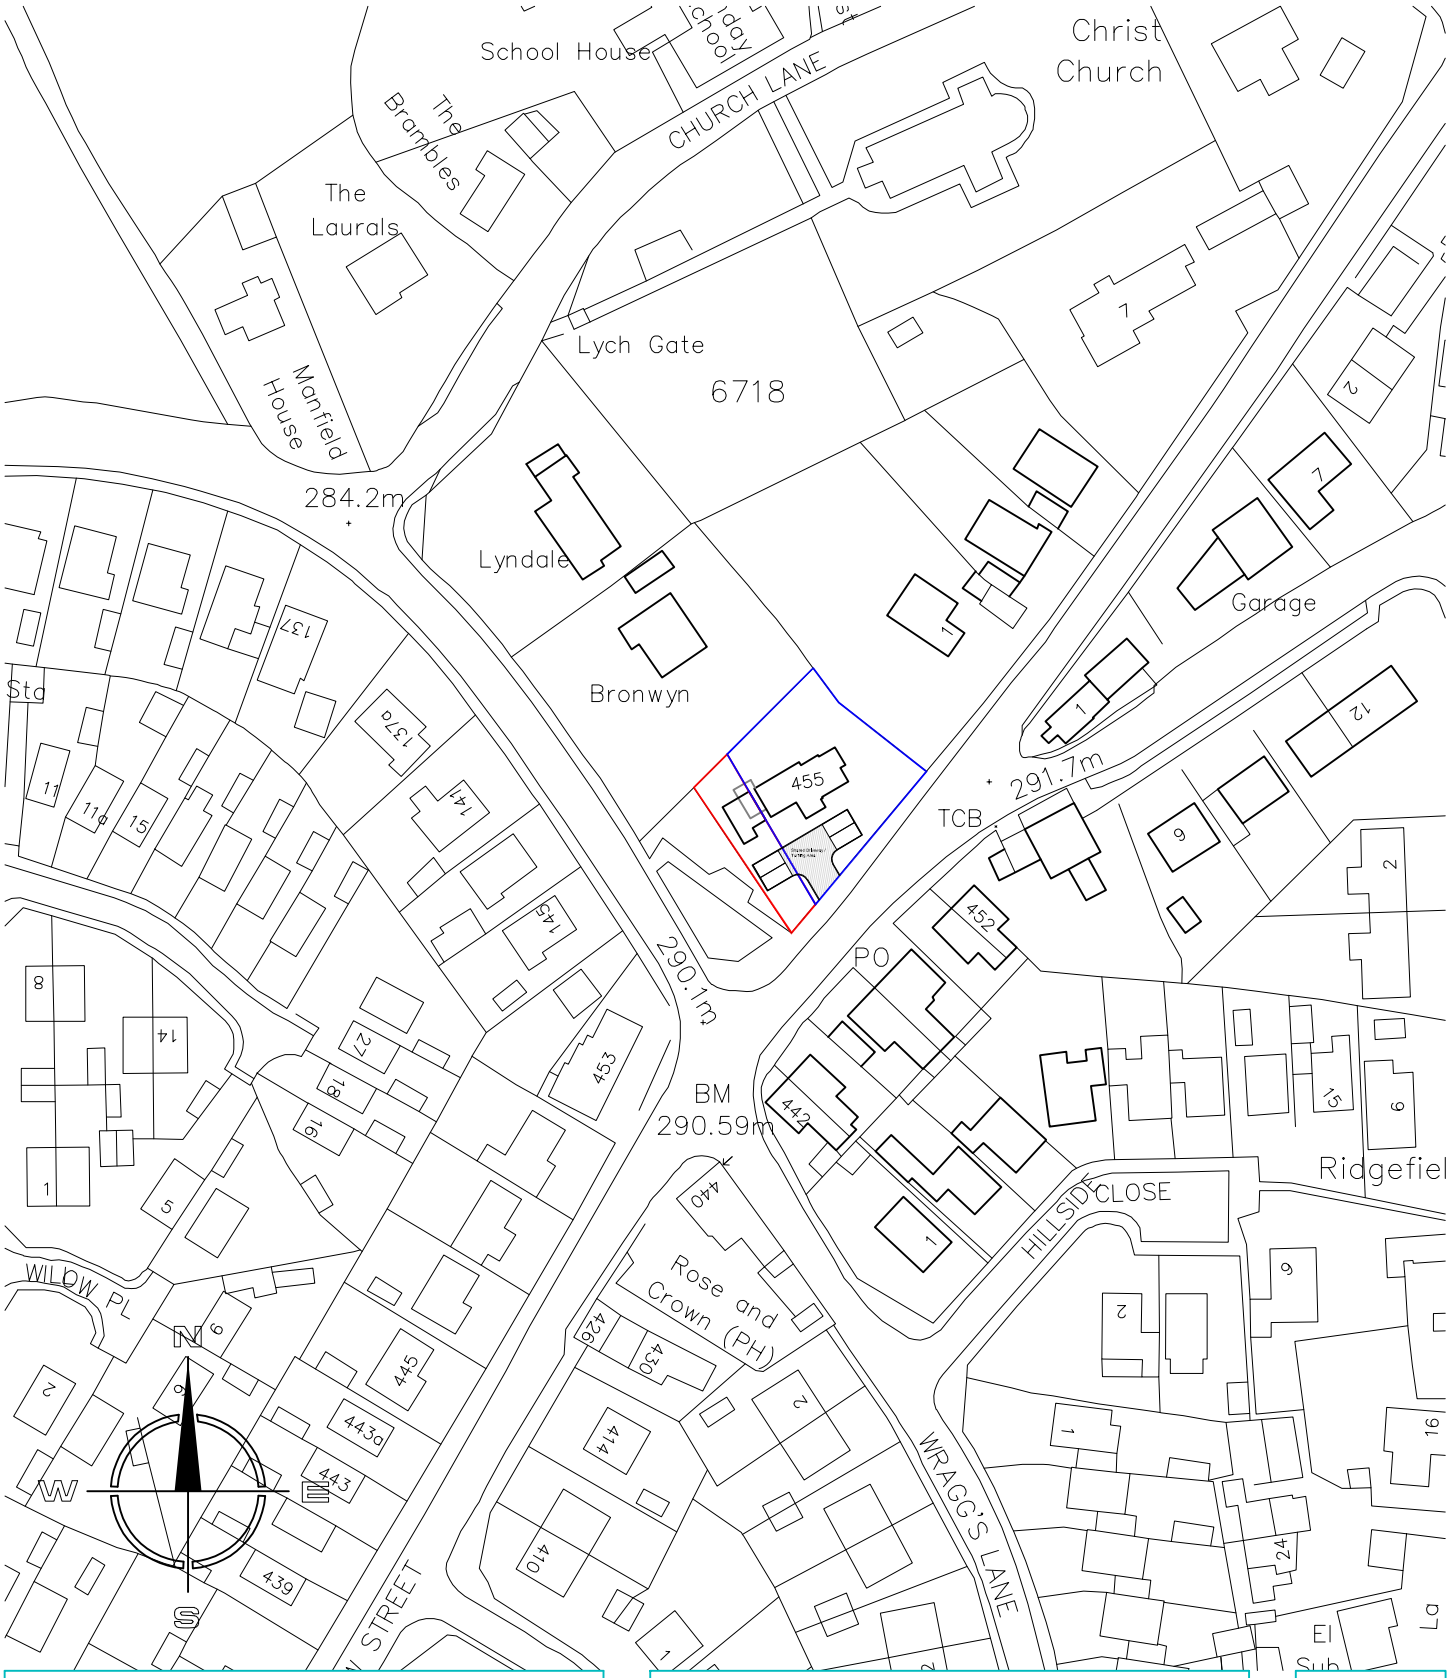

MODE

Architects & Development

01782 479644 admin@mode-uk.com

Pennant House Salem Street Stoke-on-Trent

Client	Mr & Mrs Jones
Project	New Dwelling at 455 New Street, Biddulph Moor, ST8 7LP
Title	Location Plan
Status	Planning
Drawing No.	17 003 PL(0)012
Rev	

Scale @A3	1:1250
Date	Sept 17
Drawn	KJM
Checked	

This drawing is subject to Copyright & must not be copied or reproduced without consent. Figured dimensions only are to be taken from this drawing.
All contractors must visit the site and be responsible for taking and checking all dimensions relative to their work.

File Ref: