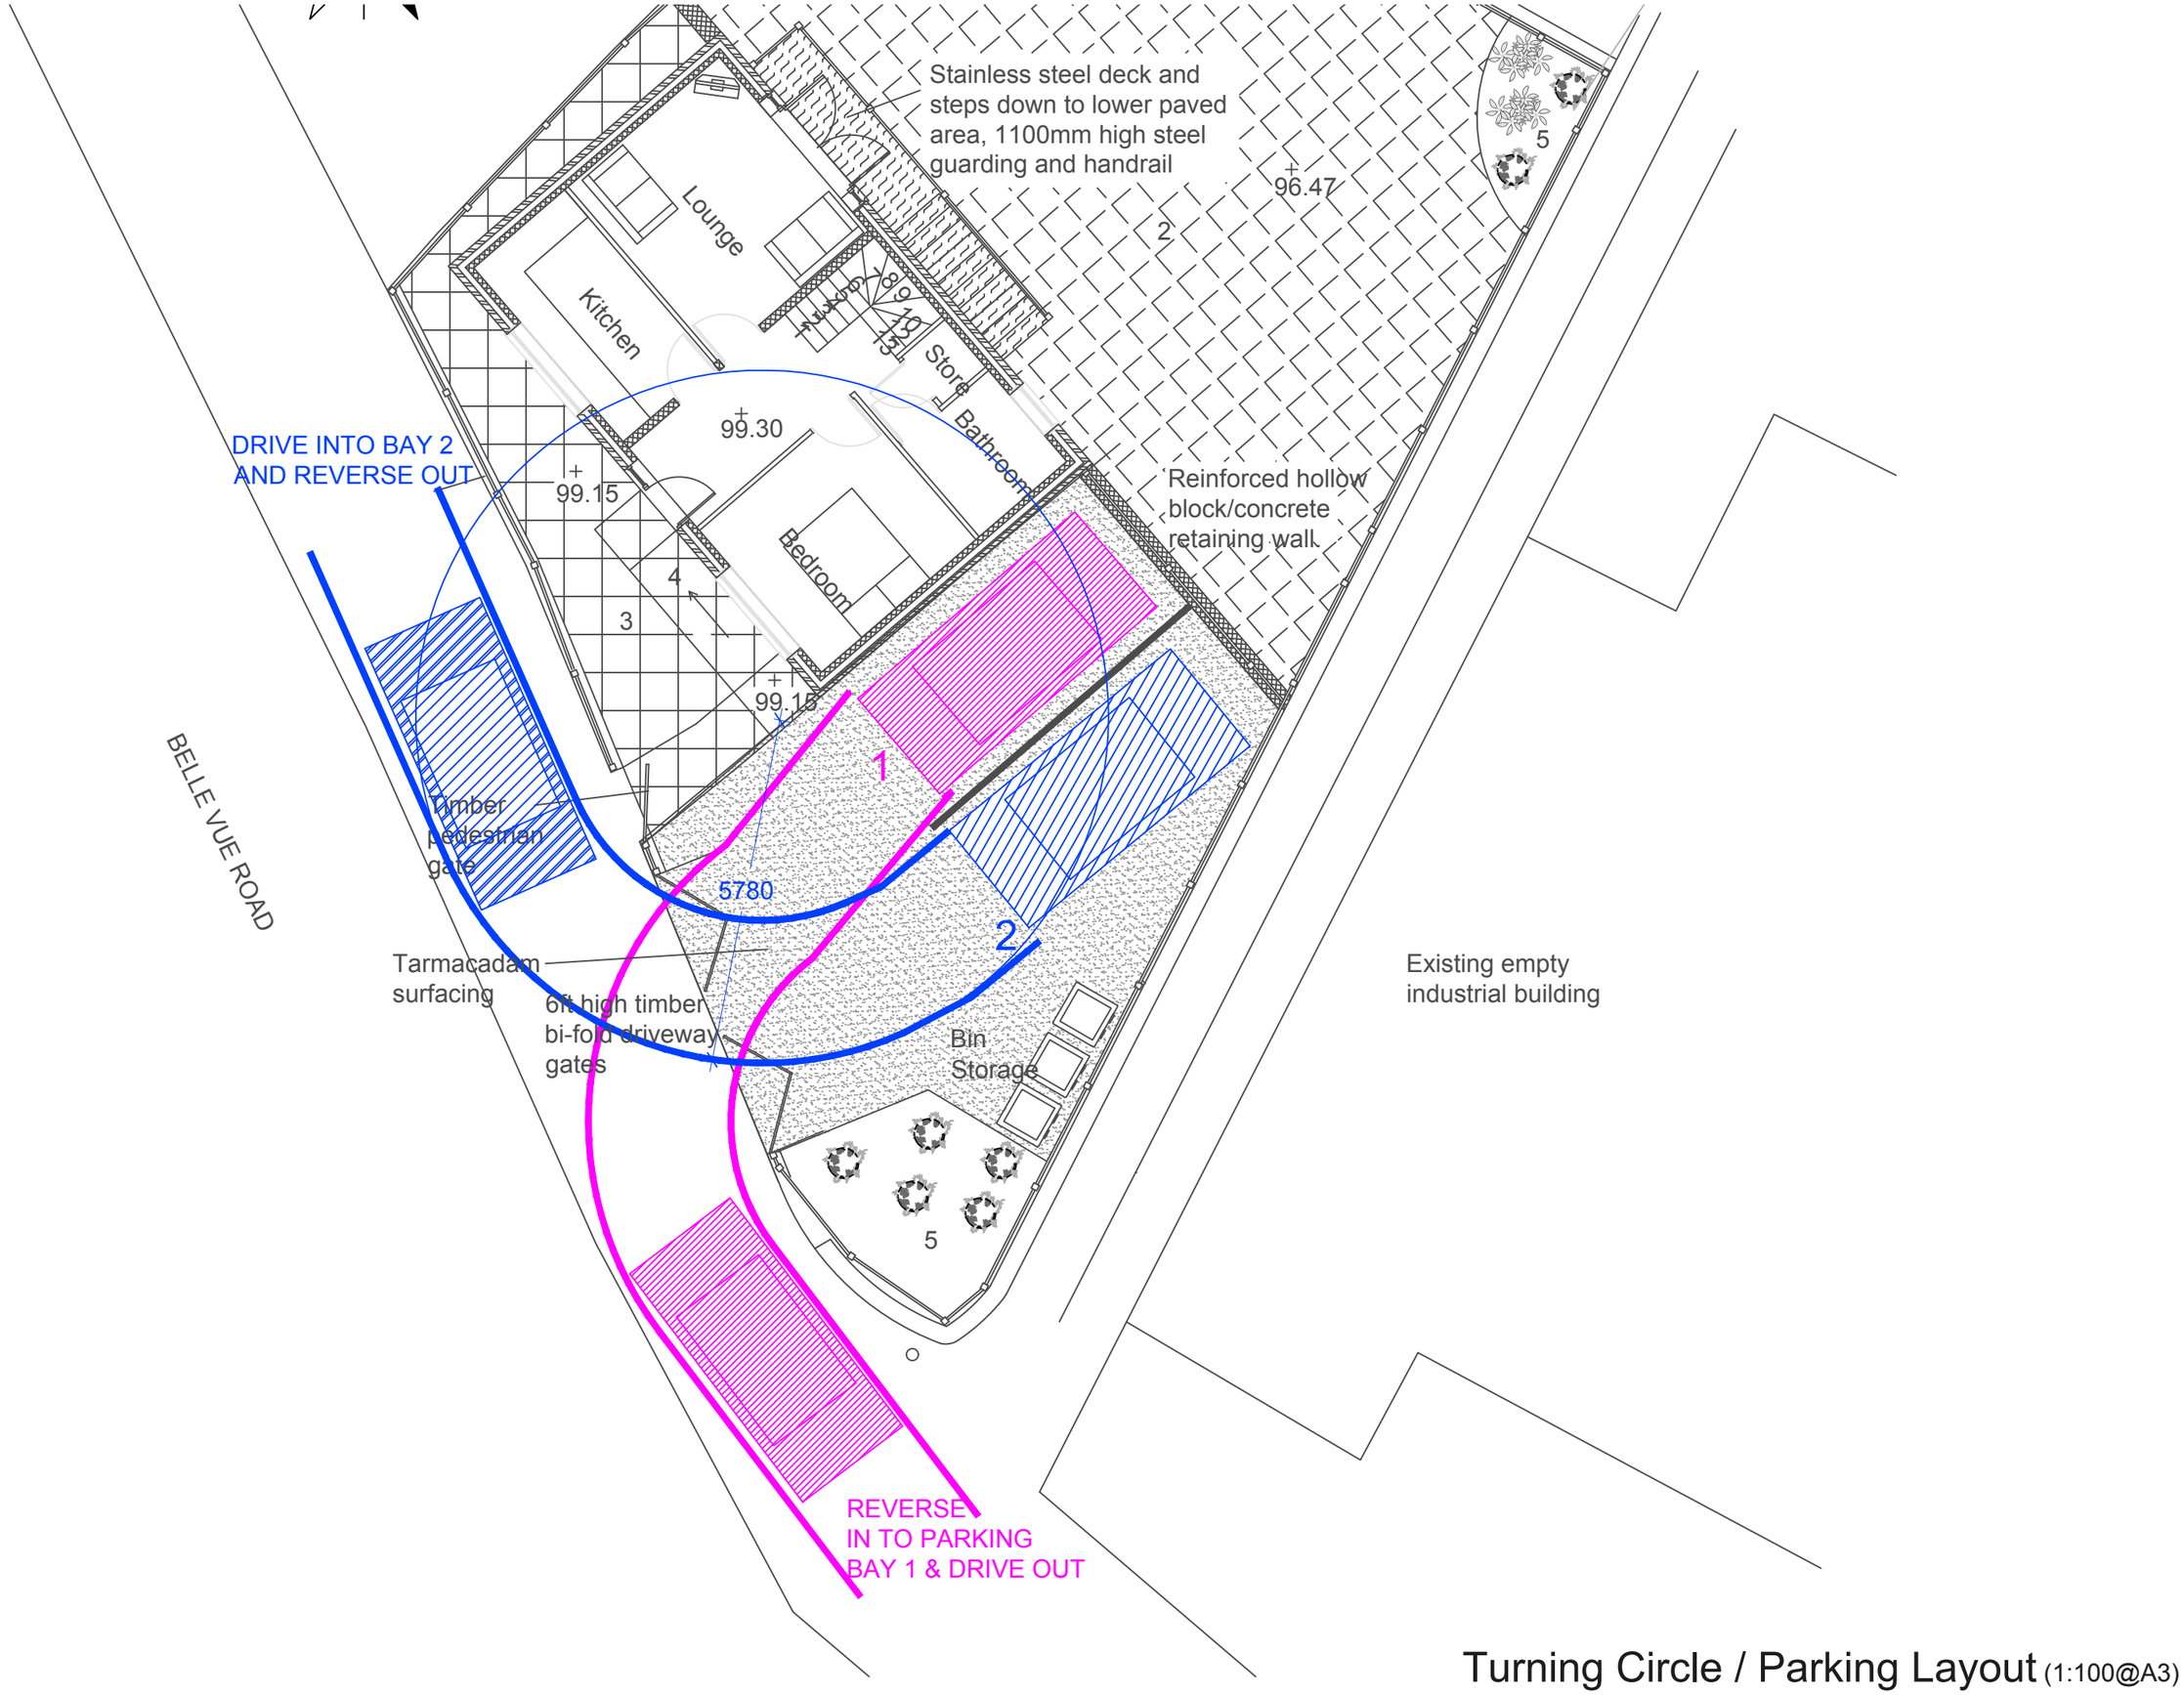

Turning Circle / Parking Layout (1:100@A3)