



Revision	Date
-	-

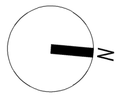

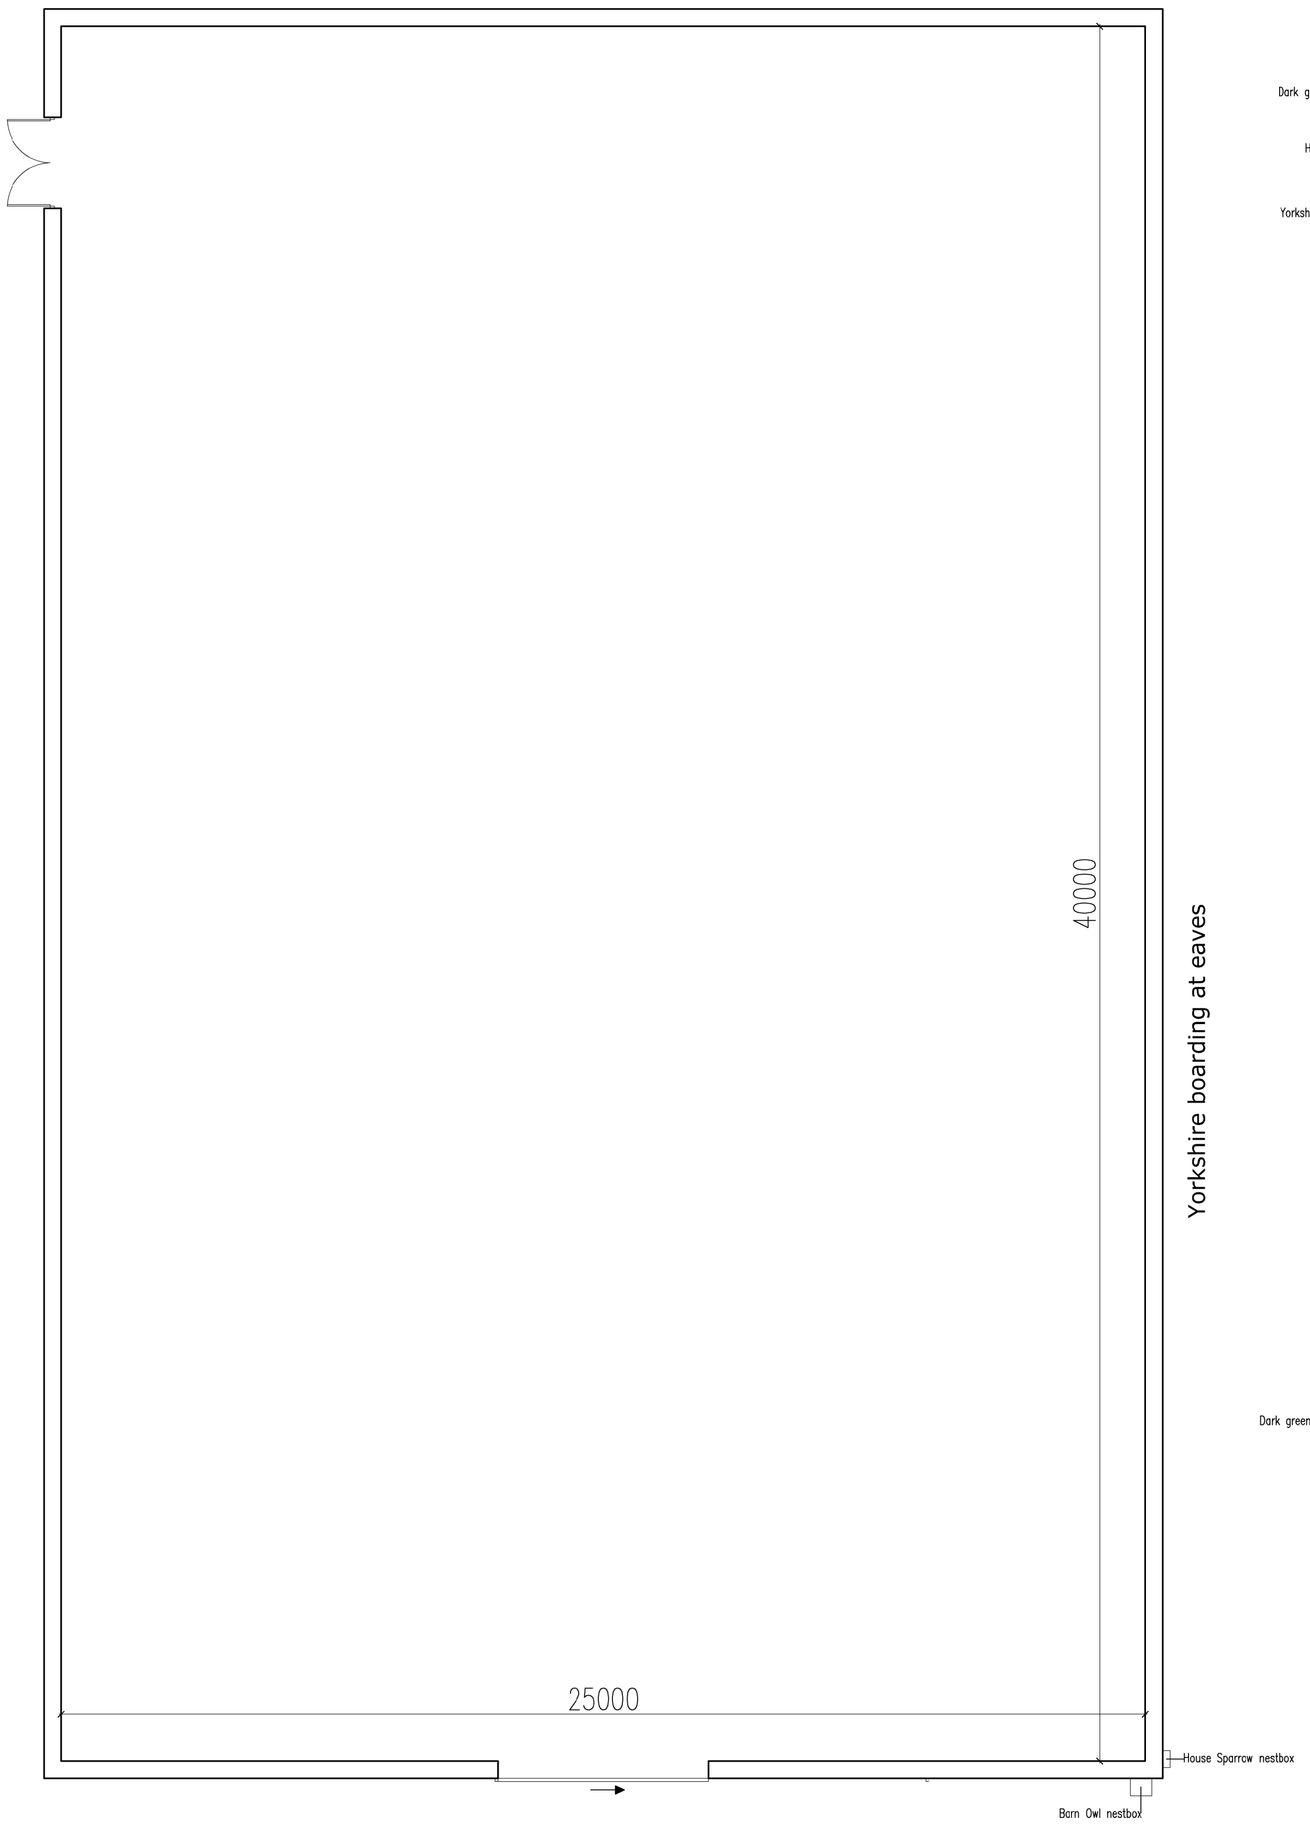


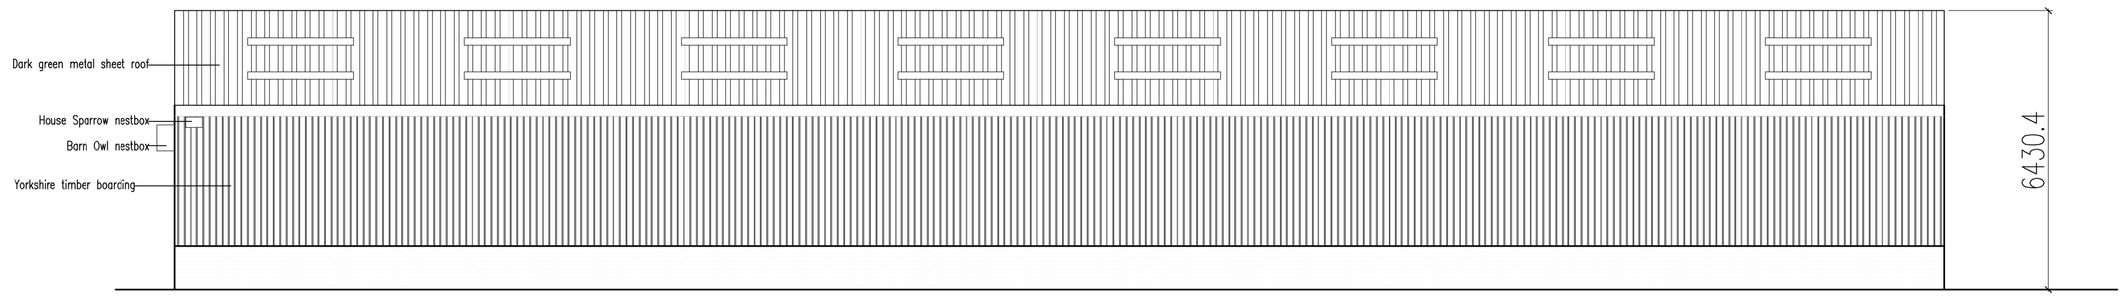


North Elevation | as proposed

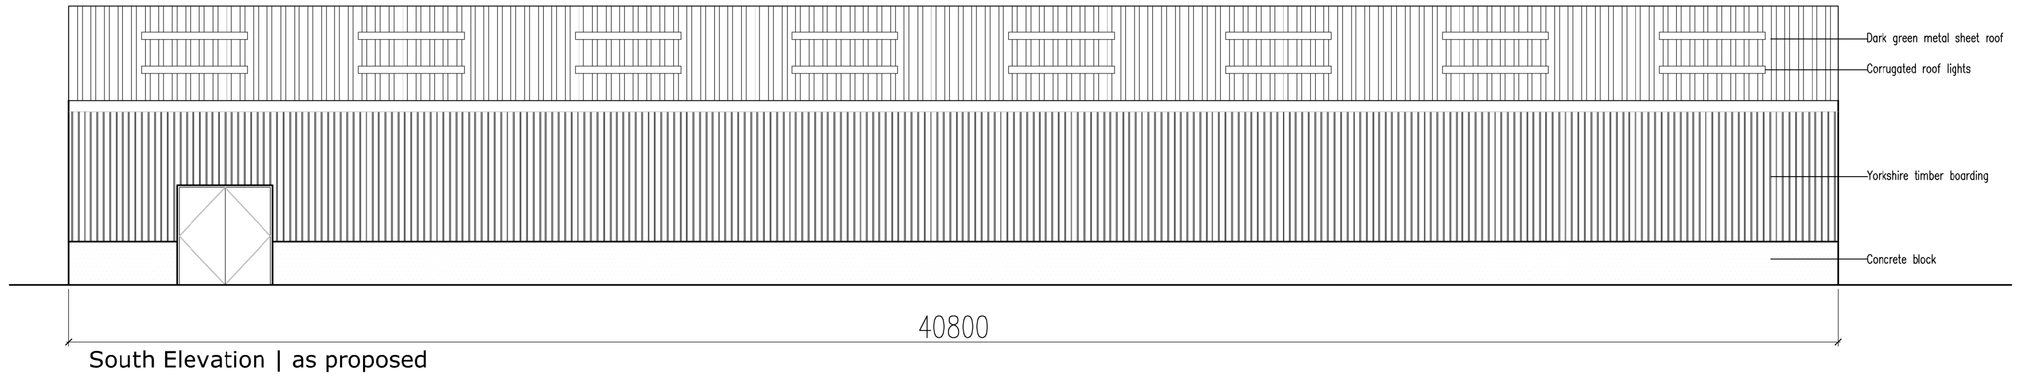


South Elevation | as proposed

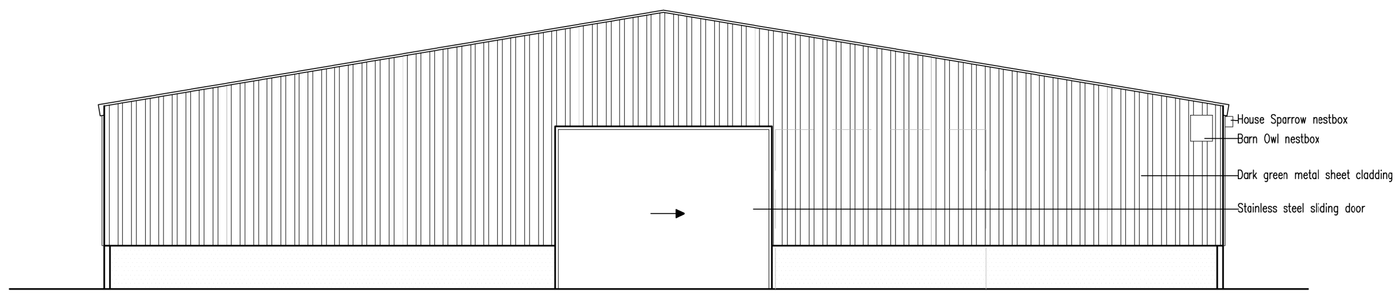

East Elevation | as proposed

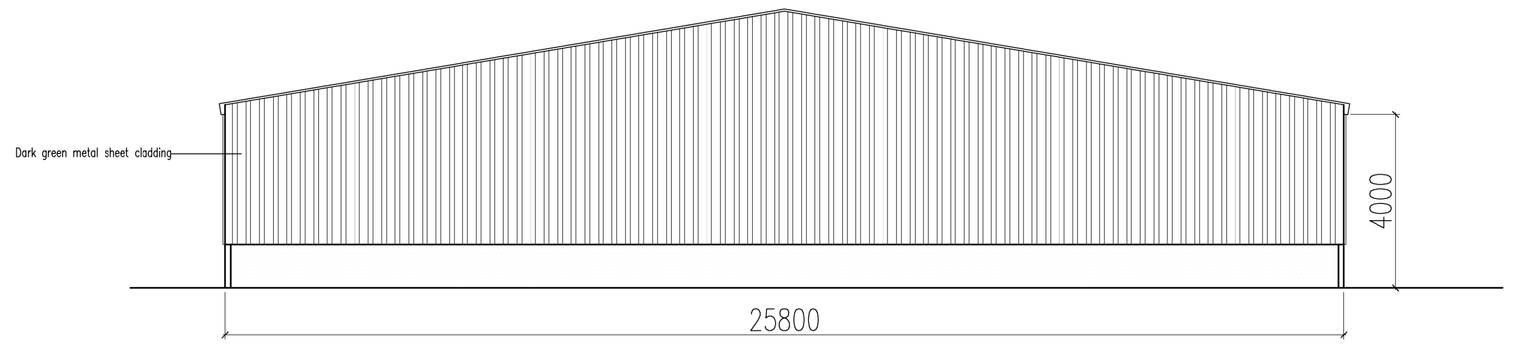

West Elevation | as proposed

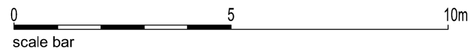

PlanningDesign

Second Floor, Suite 3
Woburn House
Vernon Gate
Derby
DE1 1UL

Tel: 01332 347 371
Fax: 01332 347 555
E-mail: info@planningdesign.co.uk

CLIENT
Mr R Dale

STATUS:
PLANNING

PROJECT DESCRIPTION:
Proposed covered menage at
Lodgedale Farm,
Hollington,
Staffordshire,
ST10 4HS

DRAWING TITLE:
Discharge of conditions to show nestboxes

DRAWN BY:	CHECKED BY:
DS	DC
DRAWING NUMBER:	REVISION:
008	-
SCALE:	DATE:
1:100 @A1	January 2018

DRAWING REF:
1408-008

© COPYRIGHT EXISTS ON THE DESIGNS AND INFORMATION SHOWN ON THIS DRAWING: The Contractor must verify all dimensions on site before making shop drawings or commencing work of any kind. No dimensions to be scaled from this drawing. Architect to be notified of any discrepancies in dimensions immediately