Copyright of this drawing is vested in the Architect and it must not be copied or reproduced without consent. Figured dimensions only are to be taken from this drawing. All contractors must visit the site and be responsible for taking and checking all dimensions relative to their work. Hewitt&Carr Architects Ltd are to be advised of any variation between drawings and site conditions.
CLIENTS ARE ADVISED TO CLARIFY DIMENSIONS WITH THE ARCHITECT PRIOR TO SETTING OUT AND NOT TO SCALE FROM THE DRAWING

Rev.	Drawn	Comments	Date



REAR ELEVATION 1:50

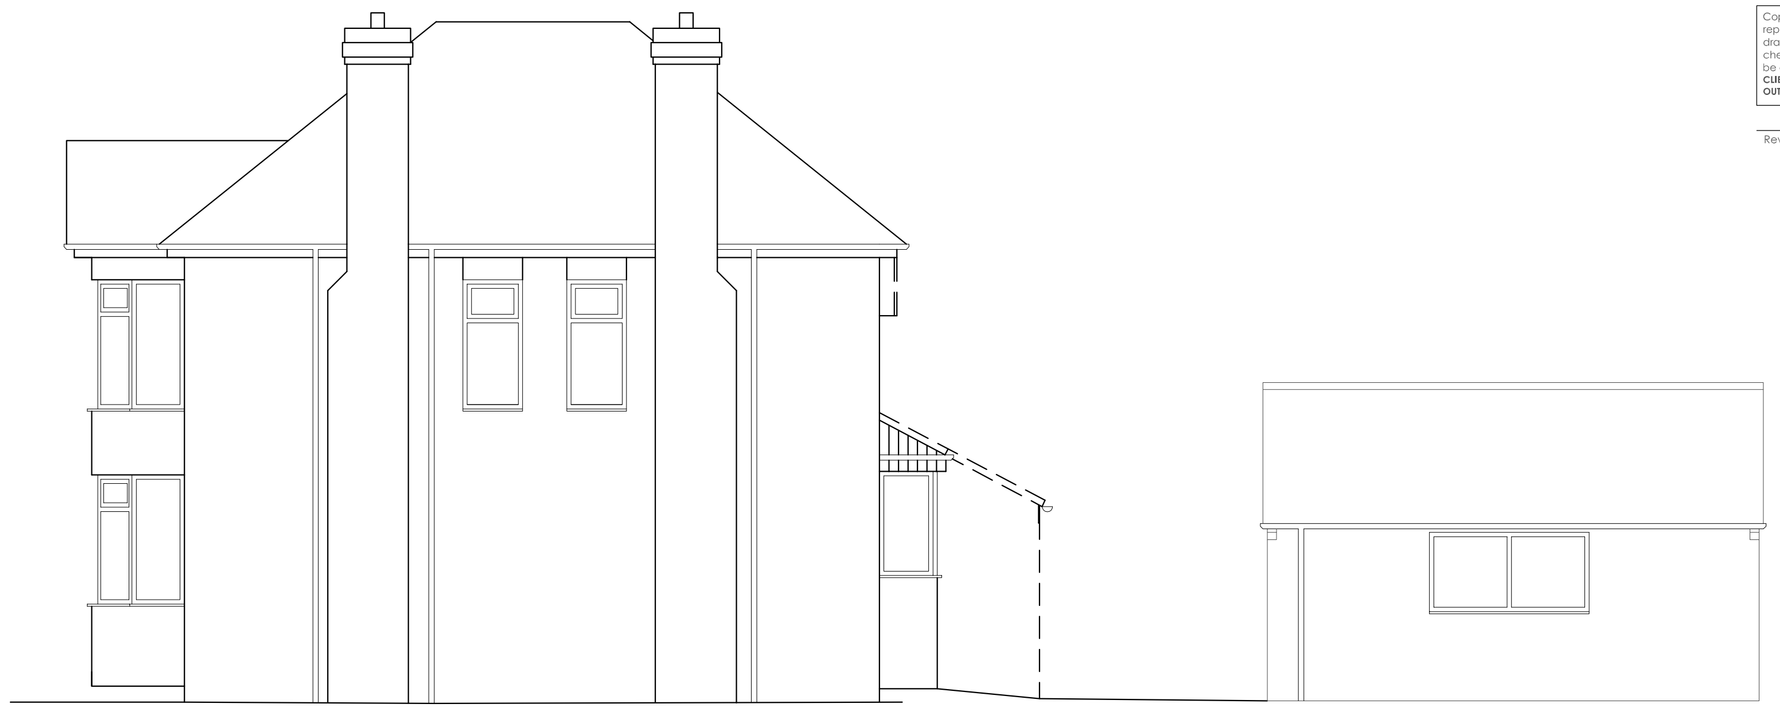

SIDE ELEVATION 1:50



FRONT ELEVATION 1:50

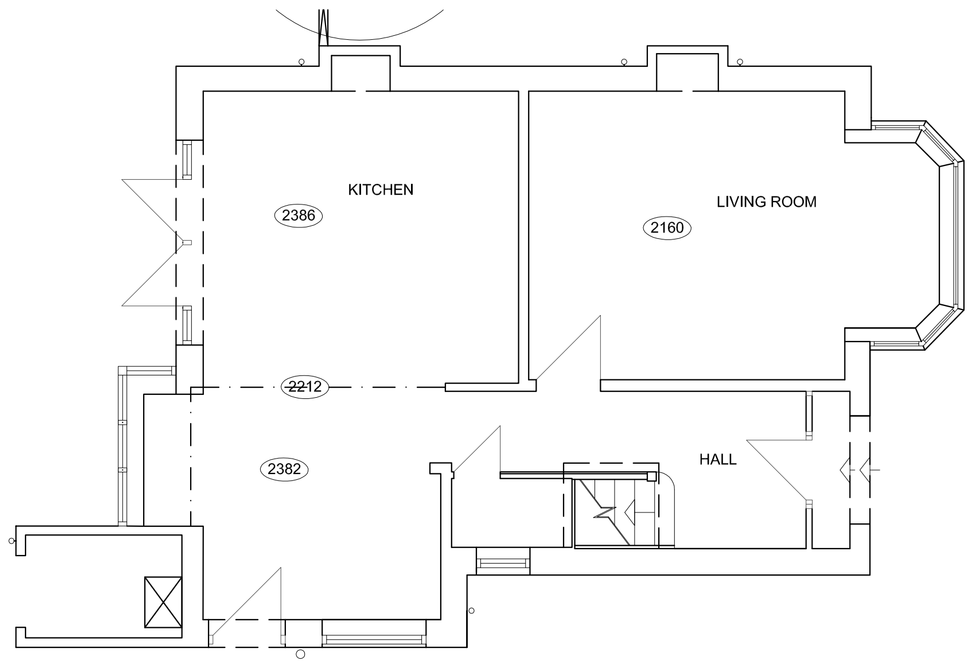

GROUND FLOOR PLAN 1:50

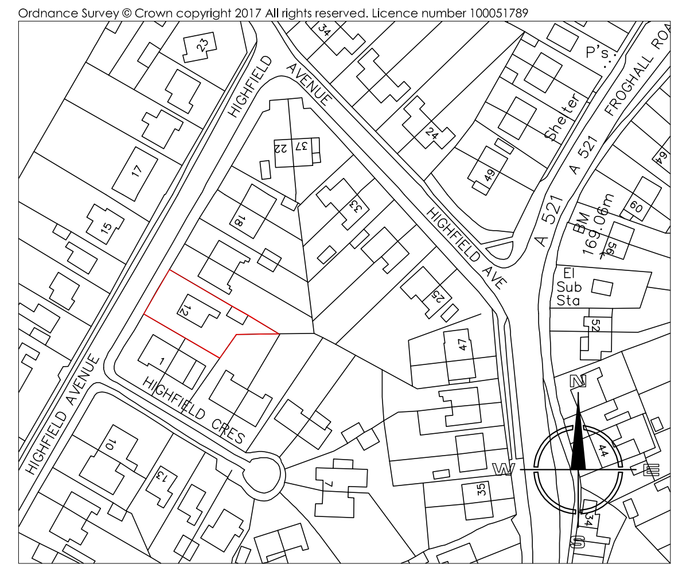

SITE LOCATION PLAN 1:1250

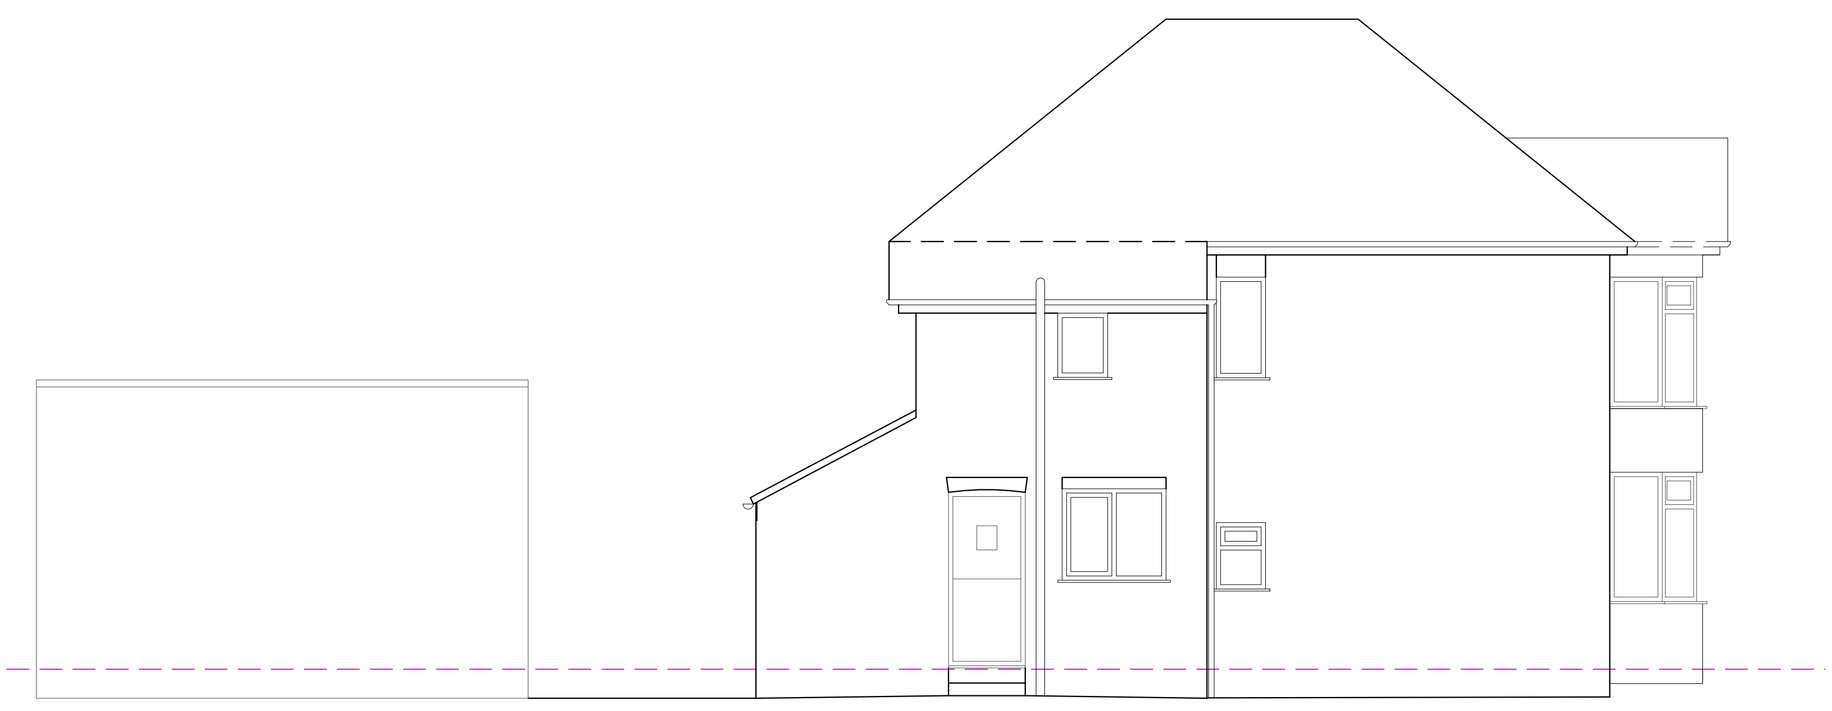

SIDE ELEVATION 1:50

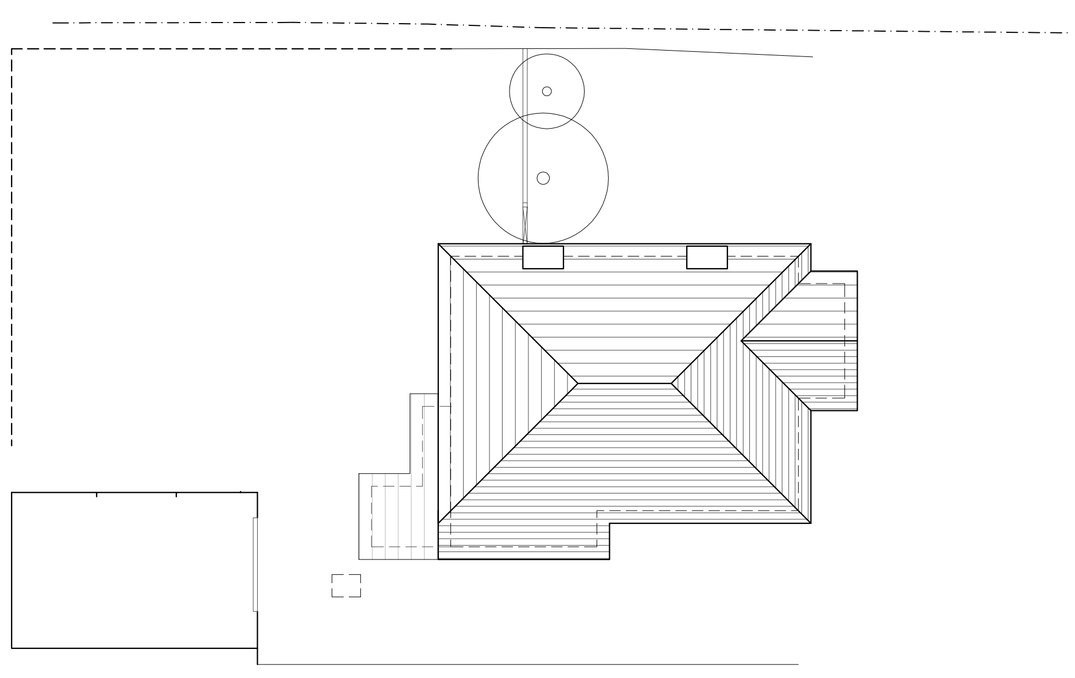

SITE BLOCK PLAN 1:100

Hewitt&Carr Architects
A: 2-4 Cross Street I Cheadle I Staffordshire I ST10 1NP
T: 01538 756888
E: enquiries@hcarchitects.co.uk
W: www.hcarchitects.co.uk

Client
MR SANDERS

Project
SINGLE STOREY REAR AND SIDE EXTENSION

Title
PLANS AND ELEVATIONS AS EXISTING

Status
SURVEY

Date OCT 2017 Drawn AZ

Scale @A1 AS STATED Checked

Project No Drawing No.
00717 AL (0) 01 Rev A

File Ref: H:\REF