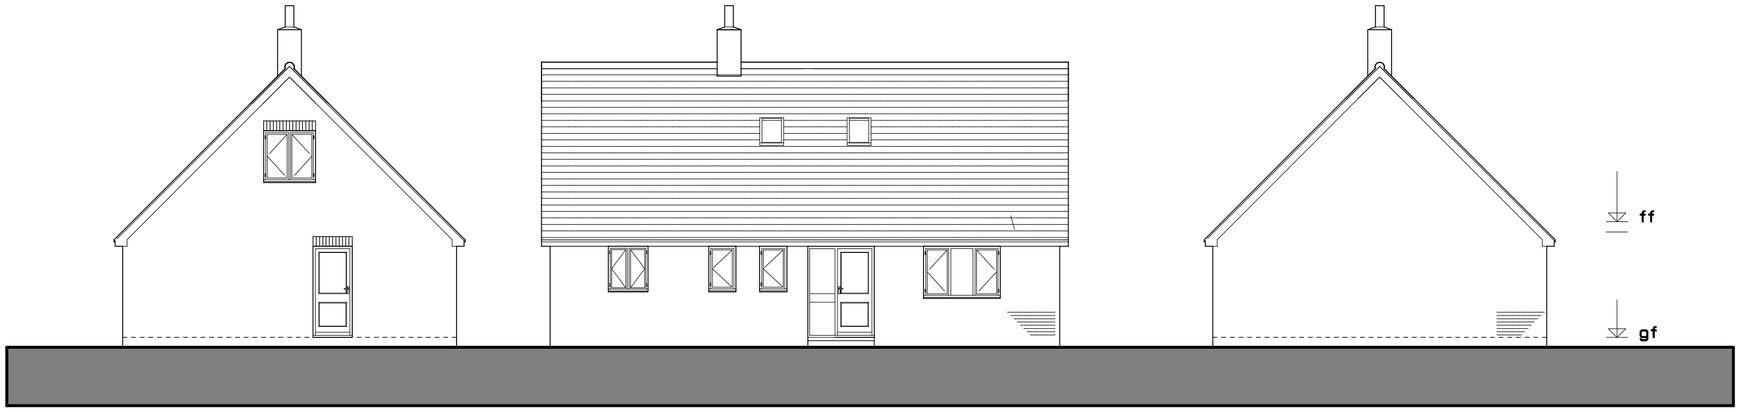

Side Elevation

Front Elevation

Side Elevation

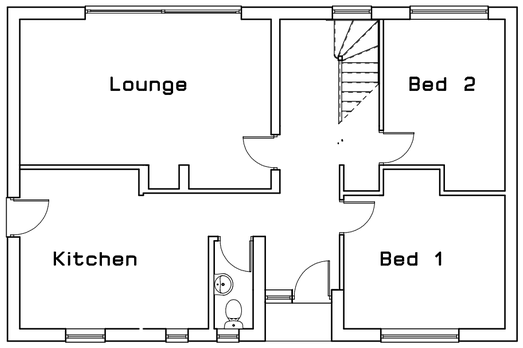

Ground Floor Layout

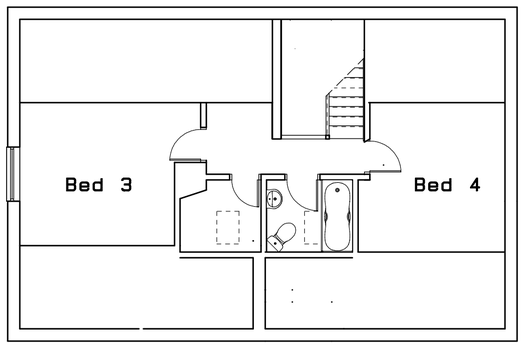

First Floor Layout

	Revision	Date

Project.

Survey

Client.

Mr and Mrs Jones
348 New Street
Biddulph Moor
ST8 7NQ

DLH design associates

Tel/Fax: 01260 279243 - Email: david@dlh.org.uk
Mobile: 07977095711

Date.	08/17	**Scale.**	1:100
Drawn.	dh	**Drg. No.**	17/1665/1

Note:-

Figured dimensions to be followed in preference to scaled. All dimensions to be checked on site, in the eventof any discrepancy refer to the Architect. This drawing remains the copyright of DLH design associates and may not bo copied in whole or part without prior written consent.