dwelling type =		A	B	C	D	E
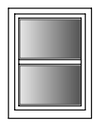	W1	0	0	0	0	1
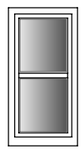	W2	2	2	5	2	2
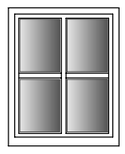	W3	3	2	1	4	5
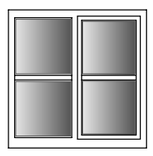	W4	3	2	0	1	0
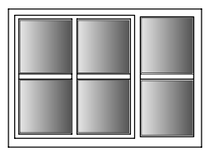	W5	2	0	2	3	0
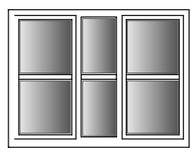	W6	0	2	1	0	0
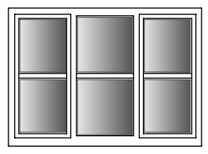	W7	0	0	0	2	0
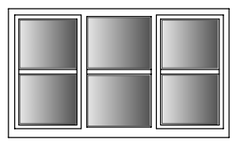	W8	1	1	0	0	1
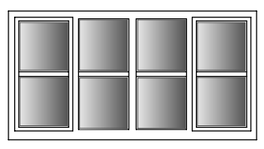	W9	0	0	1	0	0
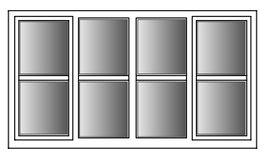	W10	0	0	0	0	3
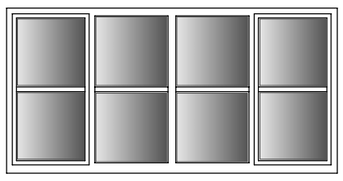	W11	1	0	0	0	1
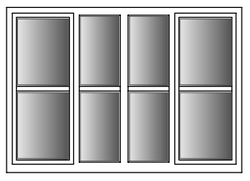	W12	0	0	1	0	0
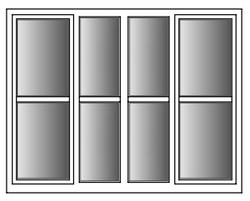	W13	0	0	0	0	1
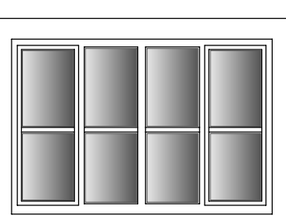	W14	0	0	1	0	0
	W15	0	1	0	2	0
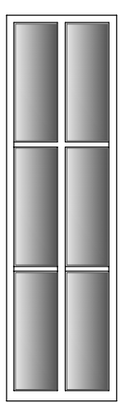	W16	0	0	0	1	0

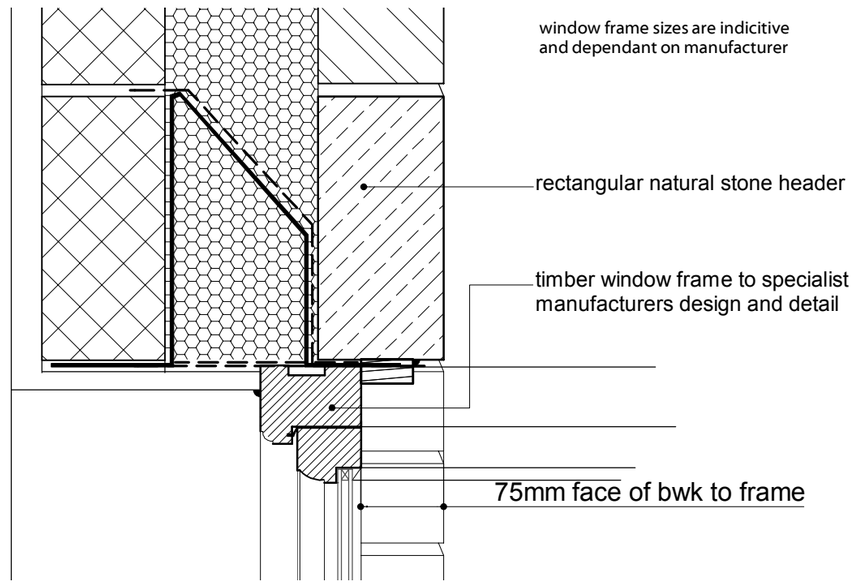

typical section
through window head

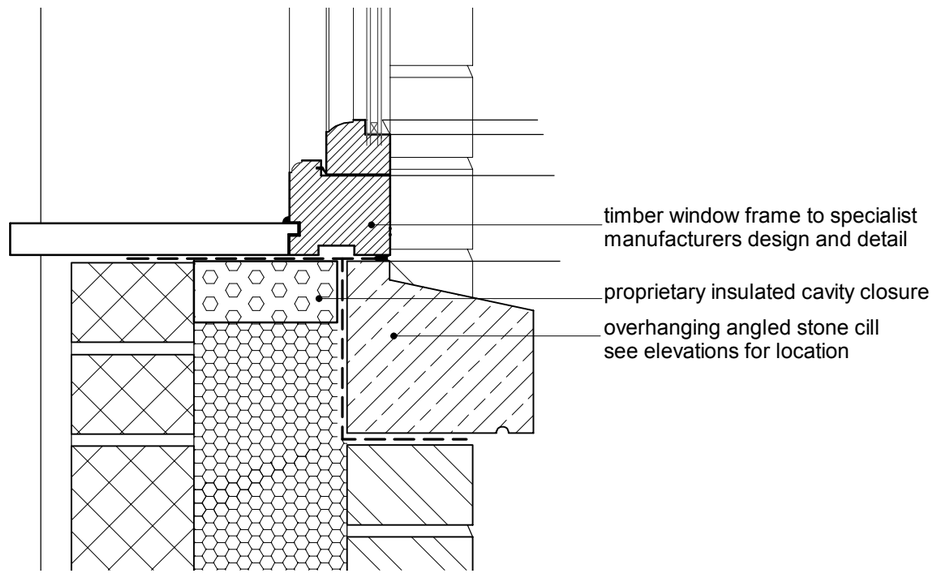

typical section
through window cill

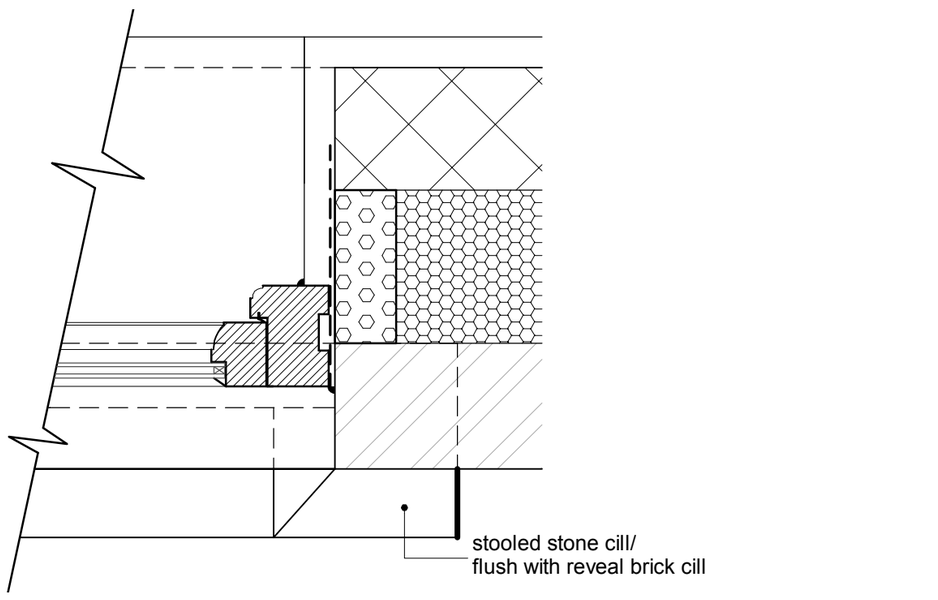

typical section
through window jamb

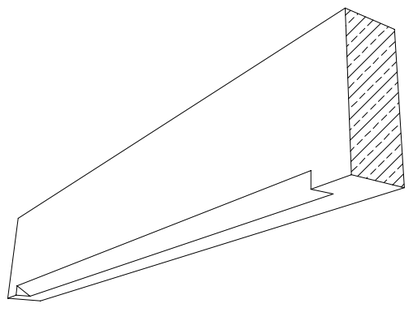

typical stone
head detail
natural stone (see drawing AL 137)

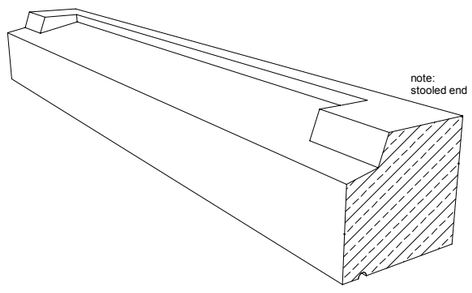

typical stone
cill detail
natural stone (see drawing AL 137)

Windows;
Generally high thermal performance double glazed timber frame casement windows:
Colour generally: 'Off White'
Colour in conservatories to match conservatory frame colour

Rev	Date	Drawn	Description
-	-	-	-

ctd architects
Clerk Bank House
Clerk Bank
LEEK
Staffordshire
ST13 5HE
t : 01538 373477
f : 01538 386503
e : info@ctdarchitects.co.uk
w : www.ctdarchitects.co.uk

ctd architects © 2017
- This drawing is copyright.
- All dimensions to be checked on site before proceeding.
- Contractor must notify the architect of any discrepancies before proceeding.
- Contractor to check/adjust dimensions of new work to suit existing conditions. Do not assume existing structure or details are plumb, square or level.
- All drawings to be read in conjunction with all other consultants drawings and specs.

Client: Bernel Limited

Project: Land off Sugar Street
Rushton Spencer

Scale: 1:50/1:5 | Size: A2 | Drawn: SAT | Chk'd: PR | Date: 14.12.17

Status: PLANNING

Title: typical window details

Job No.: 1773 | Drawing No.: AL 136 | Rev.: -