
Outline Planning Proposal For Two Dwellings At Leek Cricket Club

Macclesfield Road Leek Staffs ST13 8SG For Leek Cricket Club

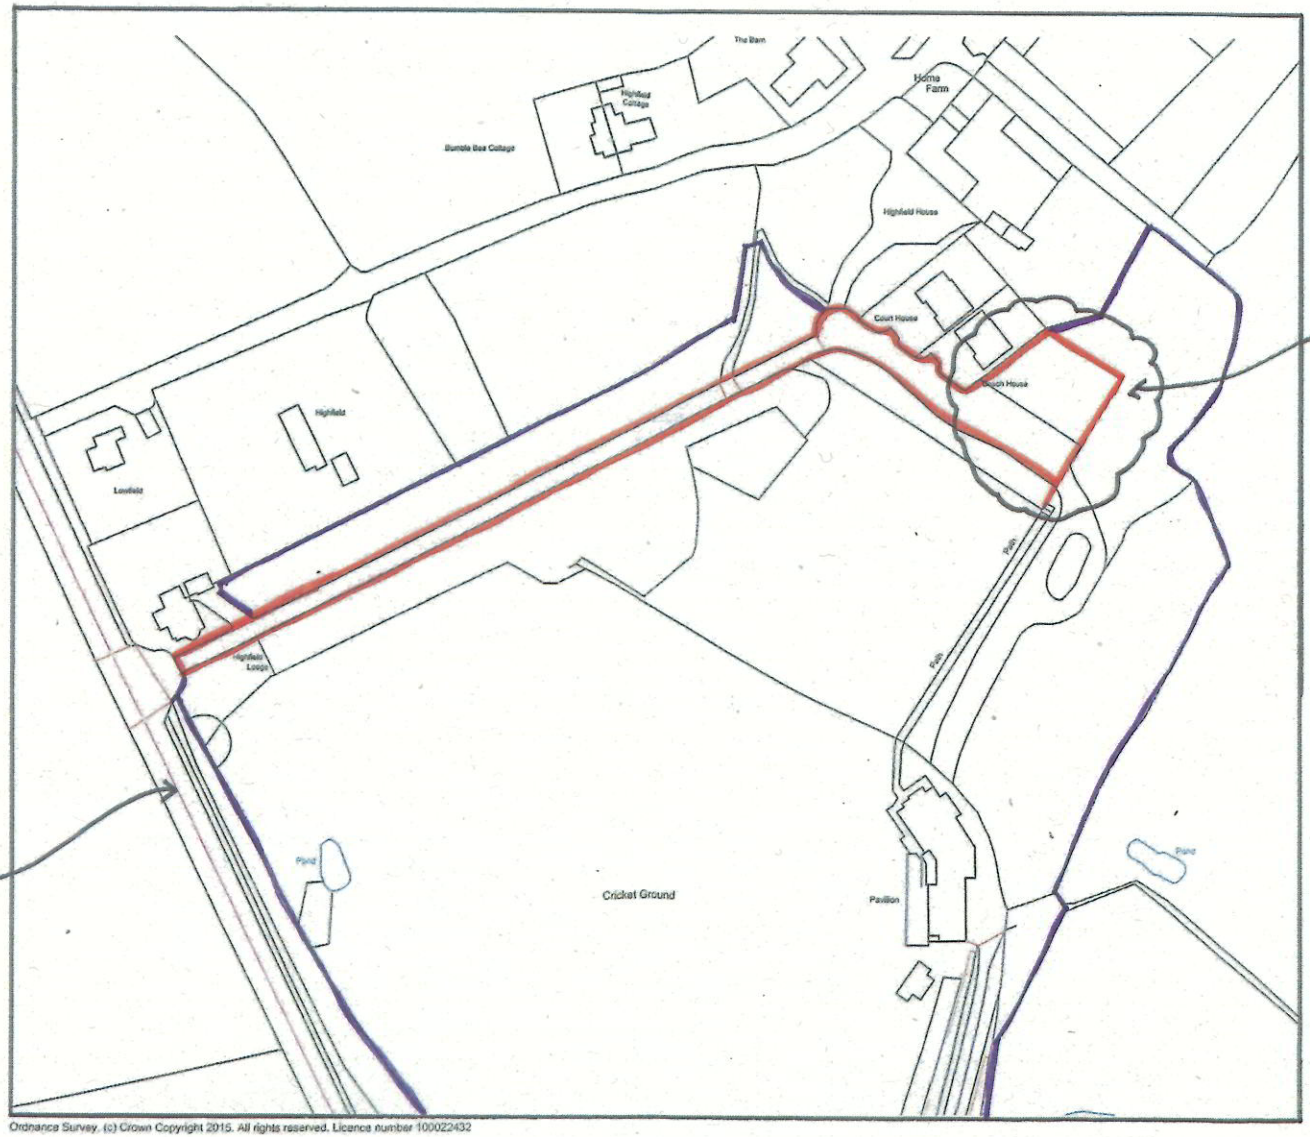

Ordnance Survey. (c) Crown Copyright 2015. All rights reserved. Licence number 100022432

N

For Details Of Proposed Siting Of Dwellings See Drawing 2016/LCC/002 (1:200)

Macclesfield Road (A523)

Scale 1:1250

Drawing No: 2016/LCC/001 Rev A