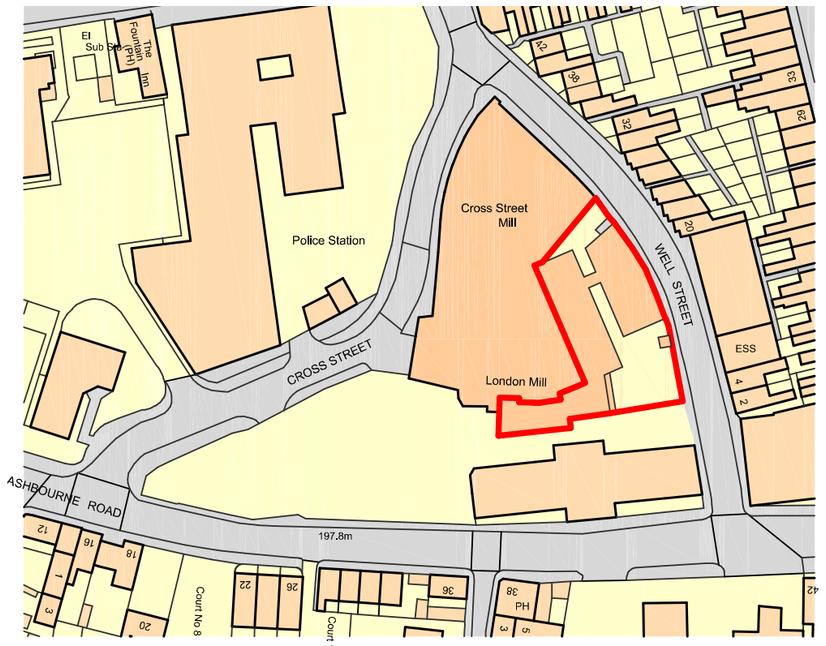


Ordnance Survey, (c) Crown Copyright 2017. All rights reserved. Licence number 100022432

Metres
10 20 30 40 50 60 70 80 90 100

SCALE 1:250

Site location plan 1:250

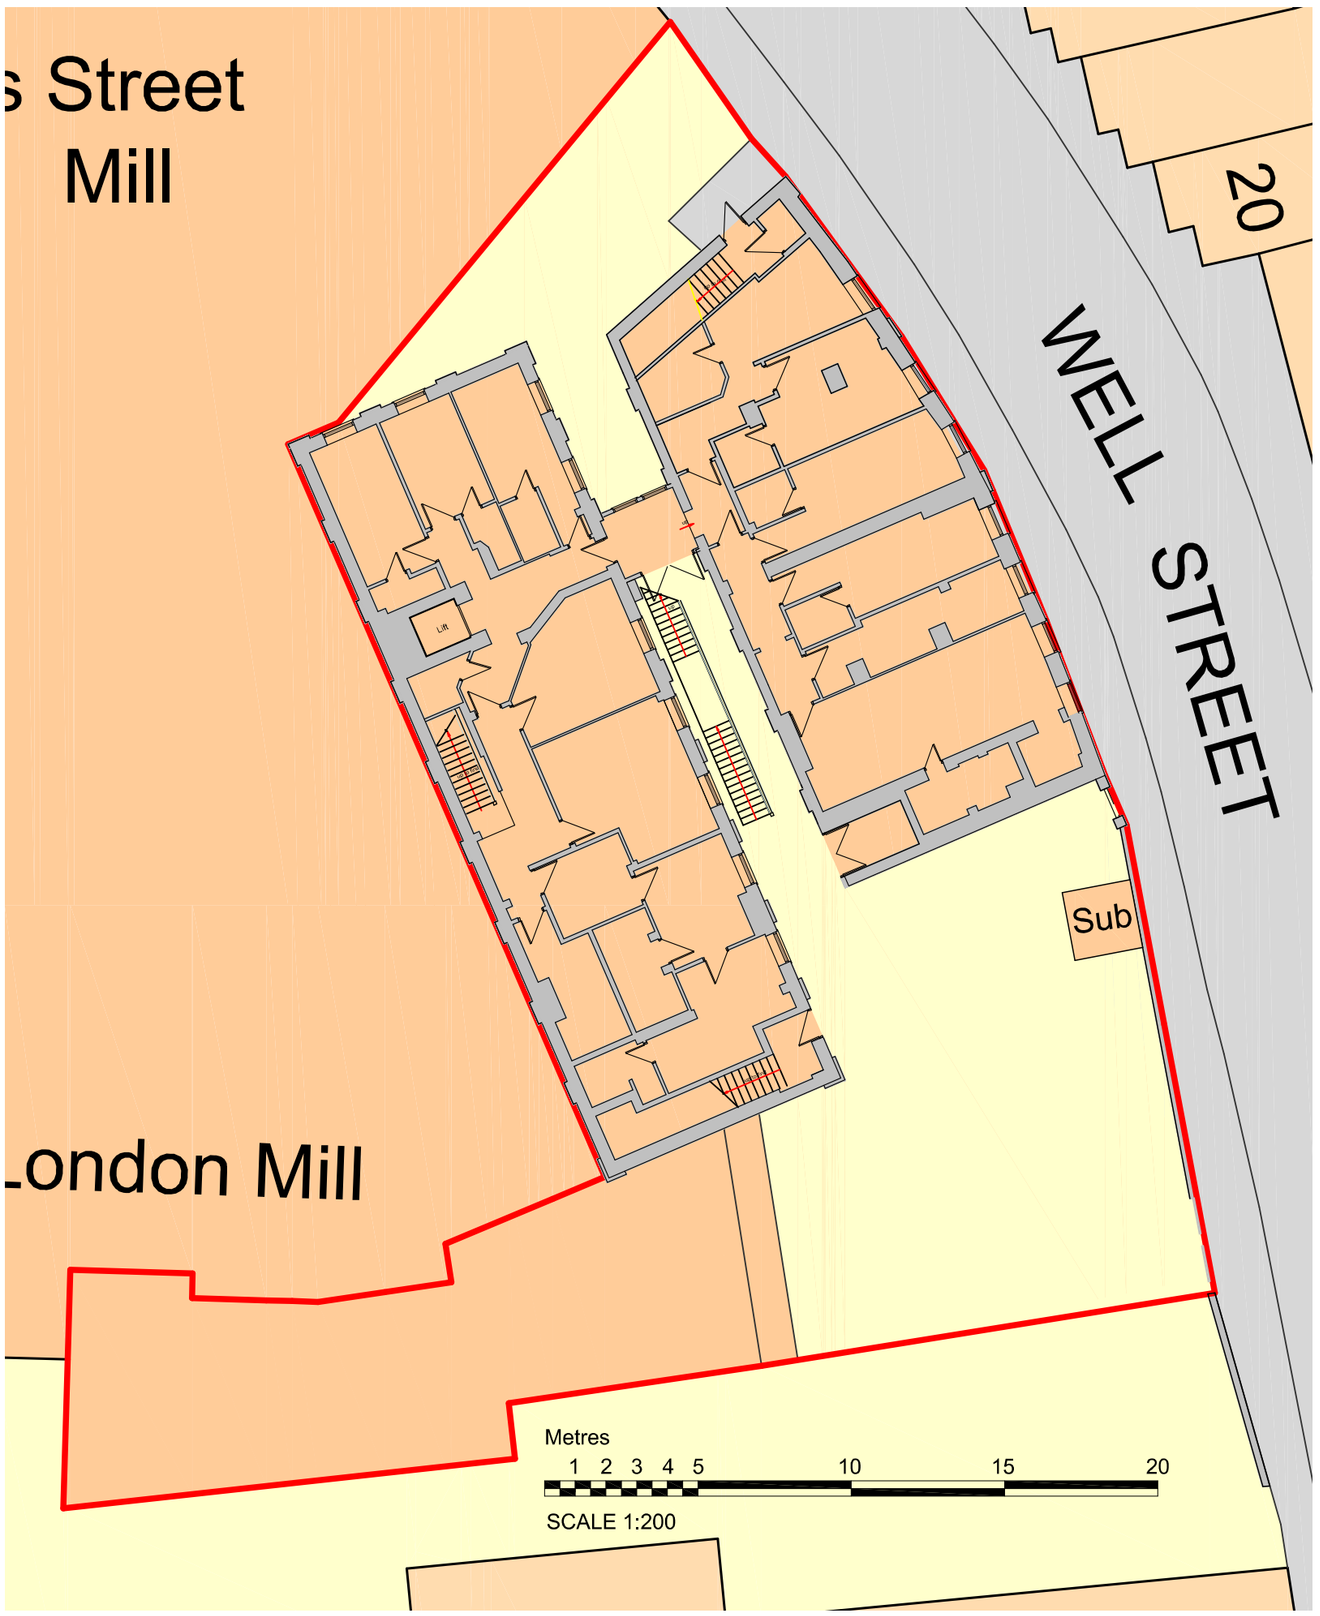


Site plan as existing 1:200

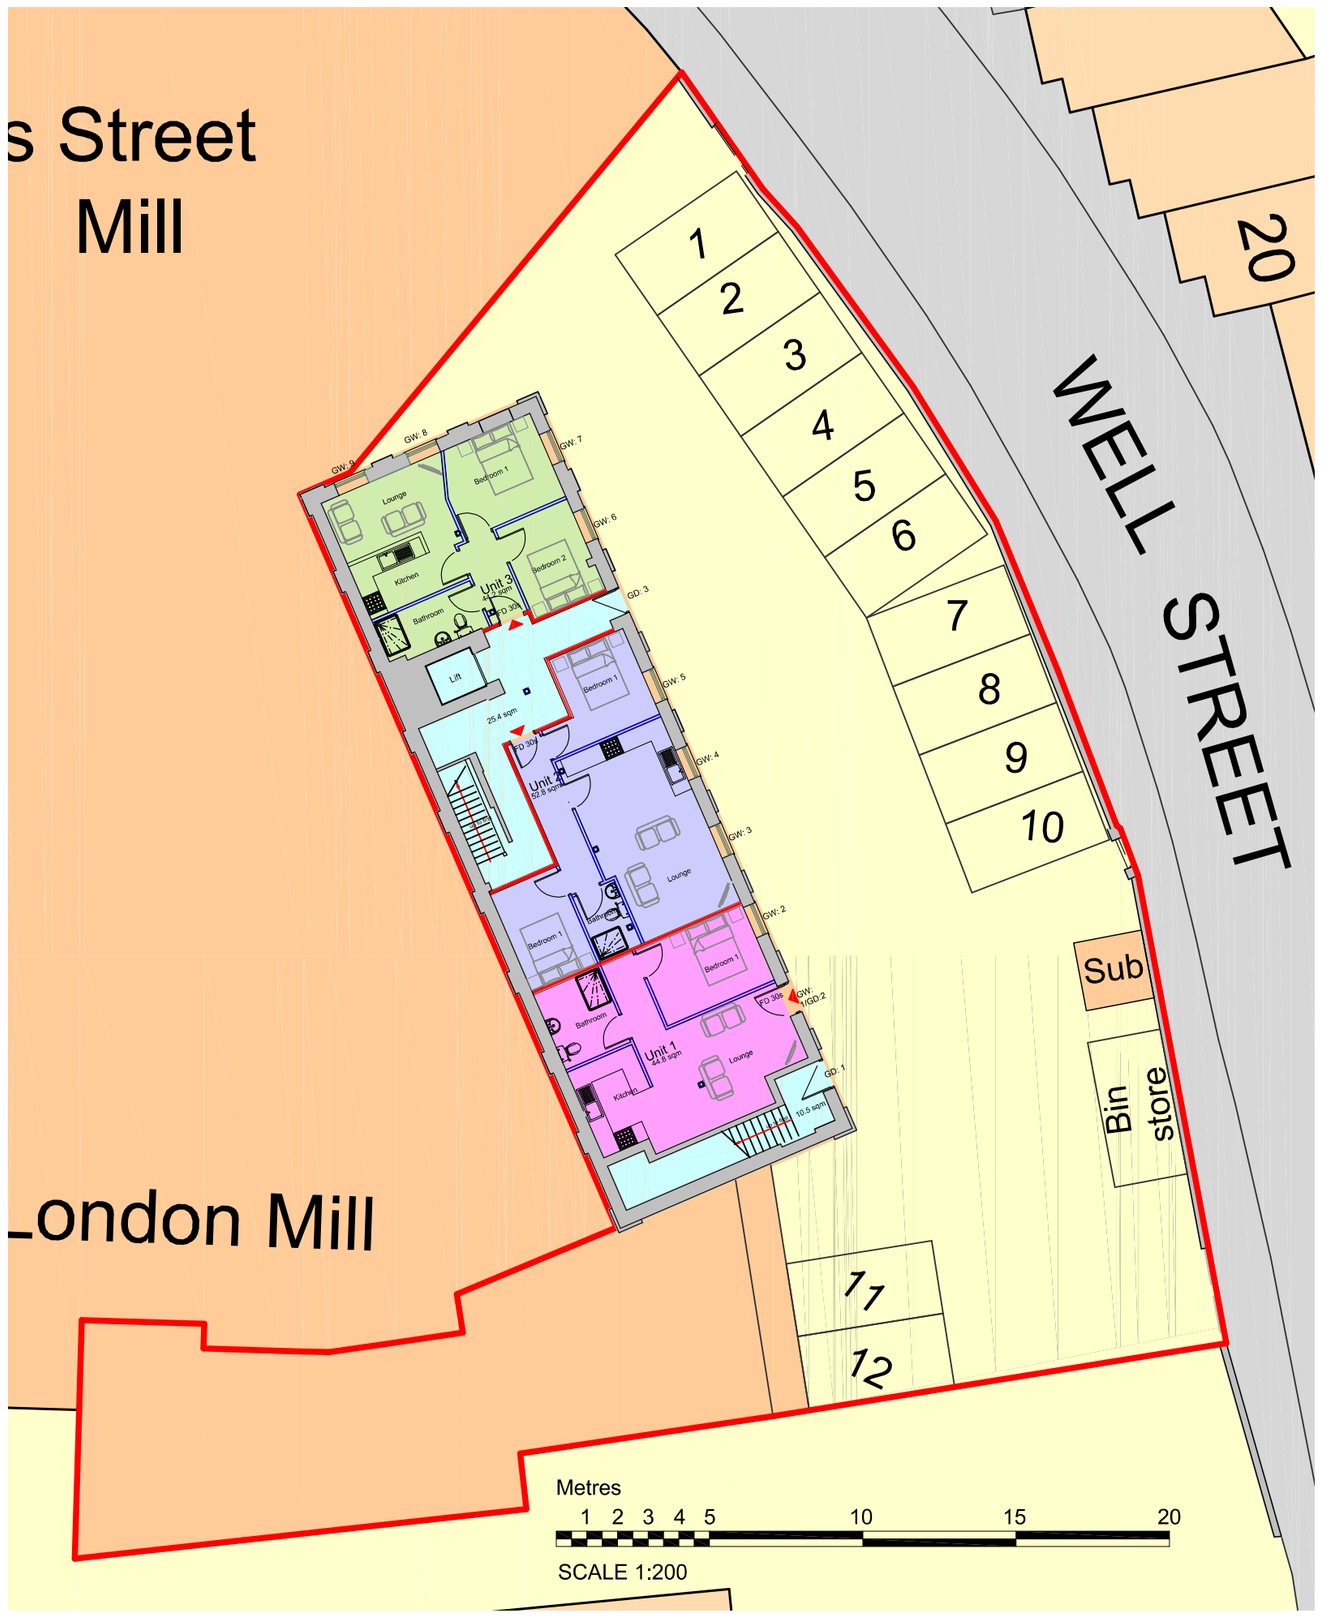


Site plan as proposed 1:200

N

**DBD Architectural Consultancy Ltd ©2017**

1. Copyright is vested with DBD Architectural Consultancy Ltd.

2. All dimensions to be checked on site before proceeding.

3. Contractor to check/adjust dimensions of new work to suit existing conditions.
Do not assume existing structure or details are plumb, square or level.

4. Contractor must notify the architect of any discrepancies before proceeding.

5. All drawings to be read in conjunction with all other consultants drawings and specs.

| Rev | Date | Description |
|---|---|---|
| C | 20.11.17 | Minor amendments |
| B | 03.11.17 | Minor amendments |
| A | 11.09.17 | Minor amendments |

DBD Architectural Consultancy

**DBD Architectural Consultancy Ltd**
50 Broad Street, Leek,
Staffordshire, ST13 5NS
01538 381118
mail@dbdconsultants.co.uk
www.dbdconsultants.co.uk

Well Street Mill,
Leek,
ST13 6JU
Client

Renovation of residential accommodation on all floors
Project

Title
Site plans

Stage: Planning
Size: A2
Scale: 1:100
Date: 16.08.17
Job No: 1724-100
Drawing Number: PL 01C