



Side elevation



Side elevation

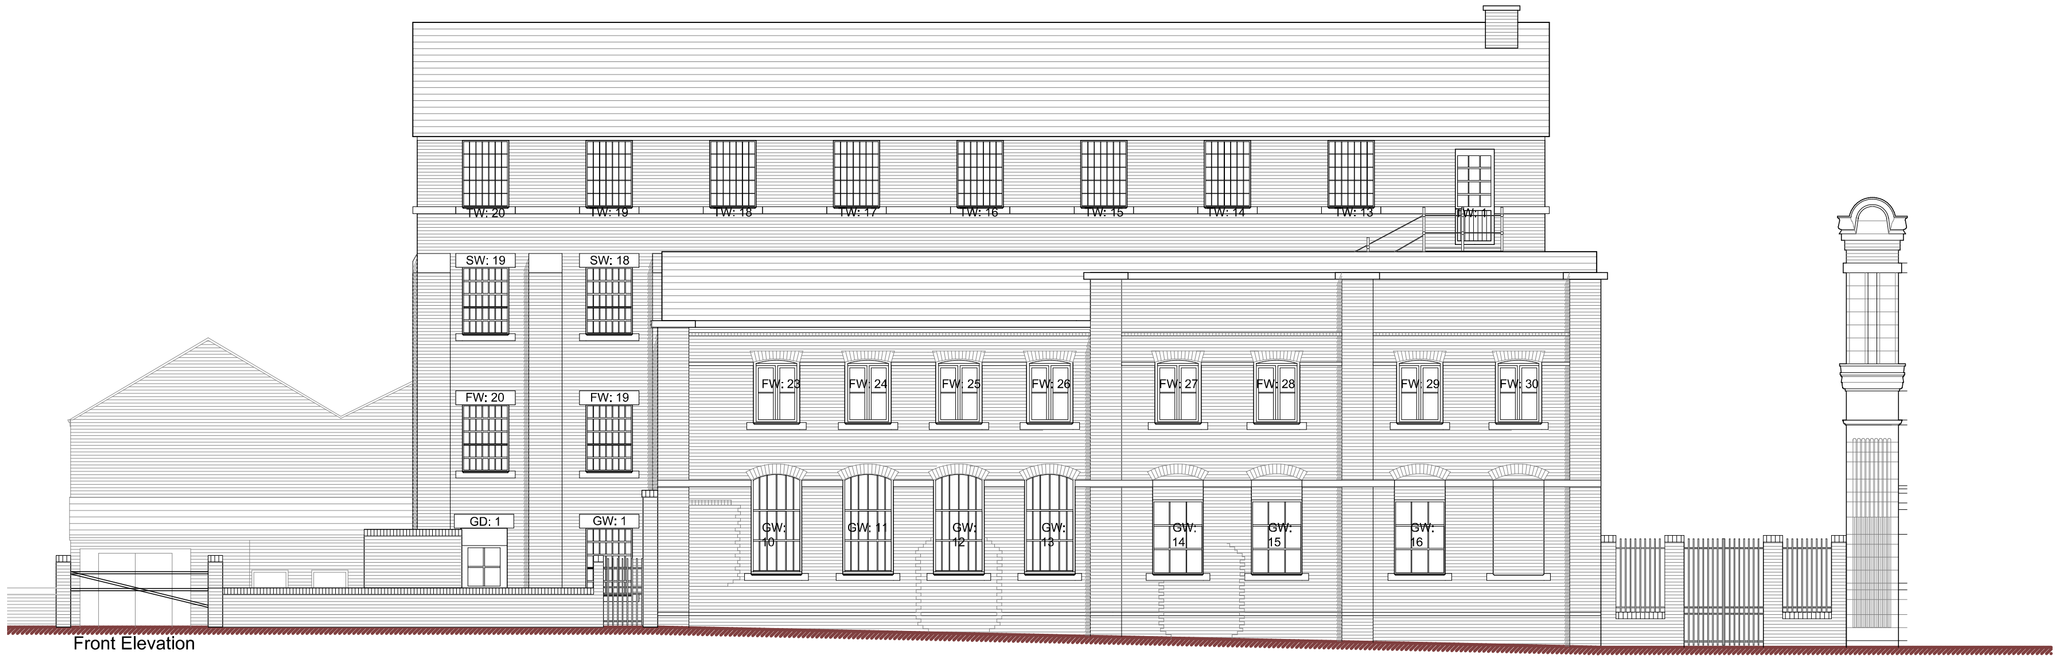

Front Elevation

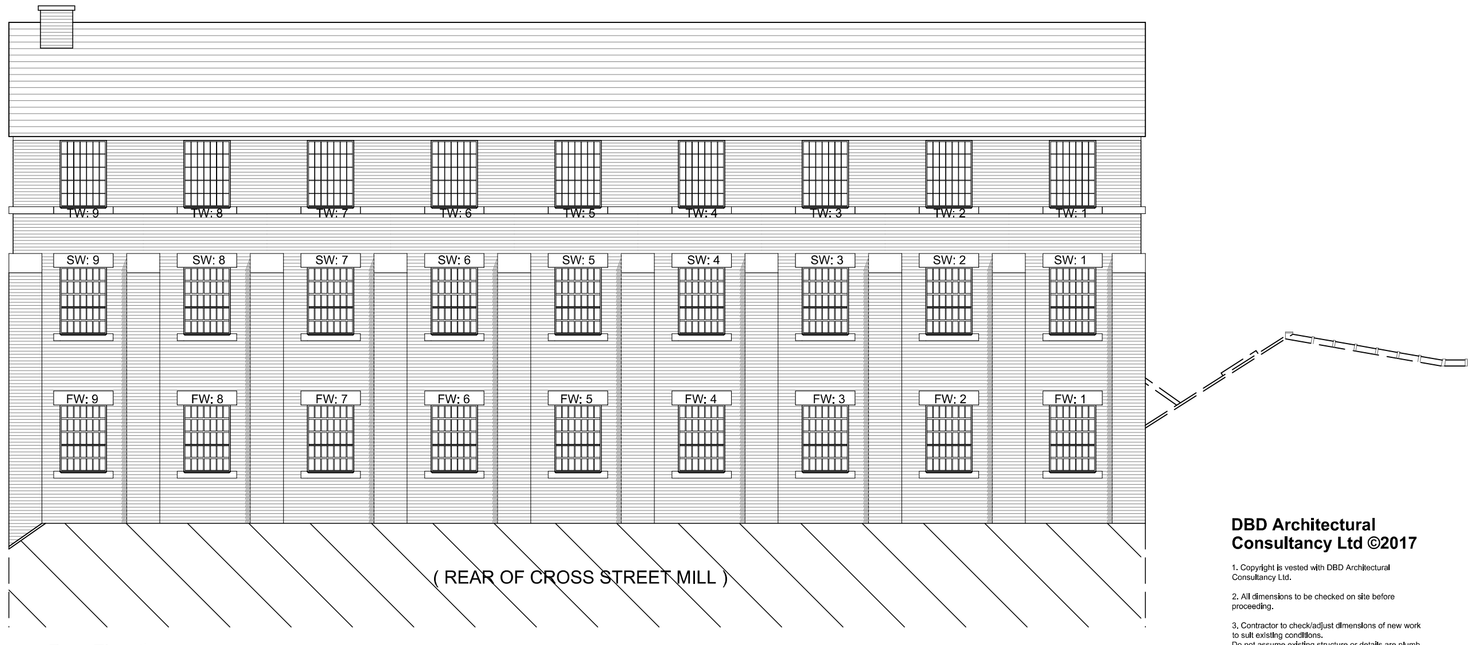

Rear Elevation

DBD Architectural Consultancy Ltd ©2017

1. Copyright is vested with DBD Architectural Consultancy Ltd.

2. All dimensions to be checked on site before proceeding.

3. Contractor to check/adjust dimensions of new work to suit existing conditions.
Do not assume existing structure or details are plumb, square or level.

4. Contractor must notify the architect of any discrepancies before proceeding.

5. All drawings to be read in conjunction with all other consultants drawings and specs.

Rev	Date	Description
D	23.11.17	Minor amendments
C	23.11.17	Minor amendments
B	7.09.17	Minor amendments
A	16.08.17	Minor amendments

DBD Architectural Consultancy

DBD Architectural Consultancy Ltd
50 Broad Street, Leek,
Staffordshire, ST13 5NS
01538 385318
mail@dbdconsultants.co.uk
www.dbdconsultants.co.uk

Well Street Mill,
Leek,
ST13 6JU

Renovation of residential accommodation on all floors

Elevations as existing

Stage	Planning		
Size	A1	Date	Job no.
Scale	1:100	21.06.17	1724-100

Drawing Number: PL03D