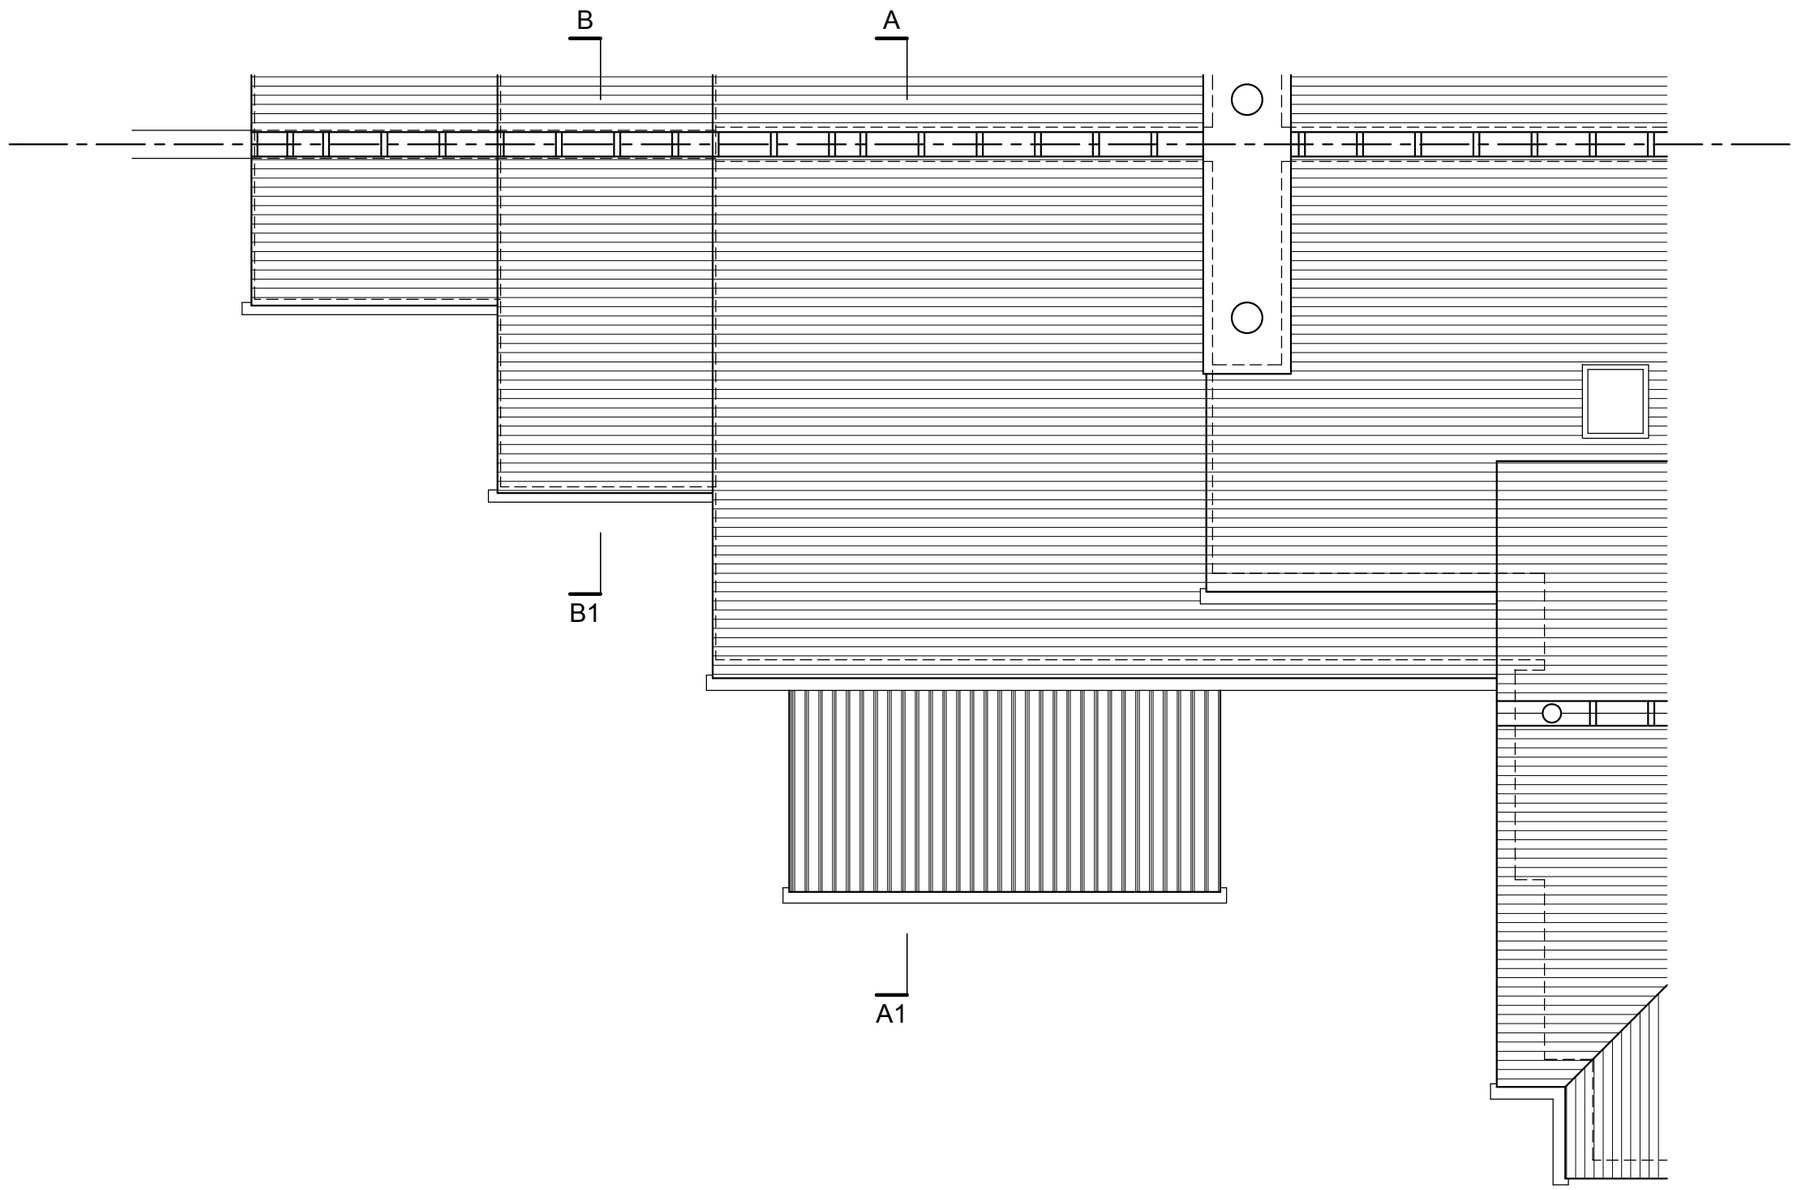

part roof plan

Rev	Date	Drawn	Description
-	-	-	-

ctd architects
Clerk Bank House
Clerk Bank
LEEK
Staffordshire
ST13 5HE
t : 01538 373477
f : 01538 386503
e : info@ctdarchitects.co.uk
w : www.ctdarchitects.co.uk

ctd architects © 2017
- This drawing is copyright.
- All dimensions to be checked on site before proceeding.
- Contractor must notify the architect of any discrepancies before proceeding.
- Contractor to check/adjust dimensions of new work to suit existing conditions. Do not assume existing structure or details are plumb, square or level.
- All drawings to be read in conjunction with all other consultants drawings and specs.

Client
Mr Steven Morris
26 Spencer Avenue, LEEK,
Staffordshire, ST13 5PA

Project
Proposed Alterations & Extension
26 Spencer Avenue, LEEK, Staffordshire, ST13 5PA

Title
Part Roof Plan
'as existing'

Scale	Size	Drawn	Chk'd	Date
1:50	A3	CgH	KL	03/07/17

Status: SURVEY DRAWING

Job No.	Drawing No.	Rev.
1746	AL03	-