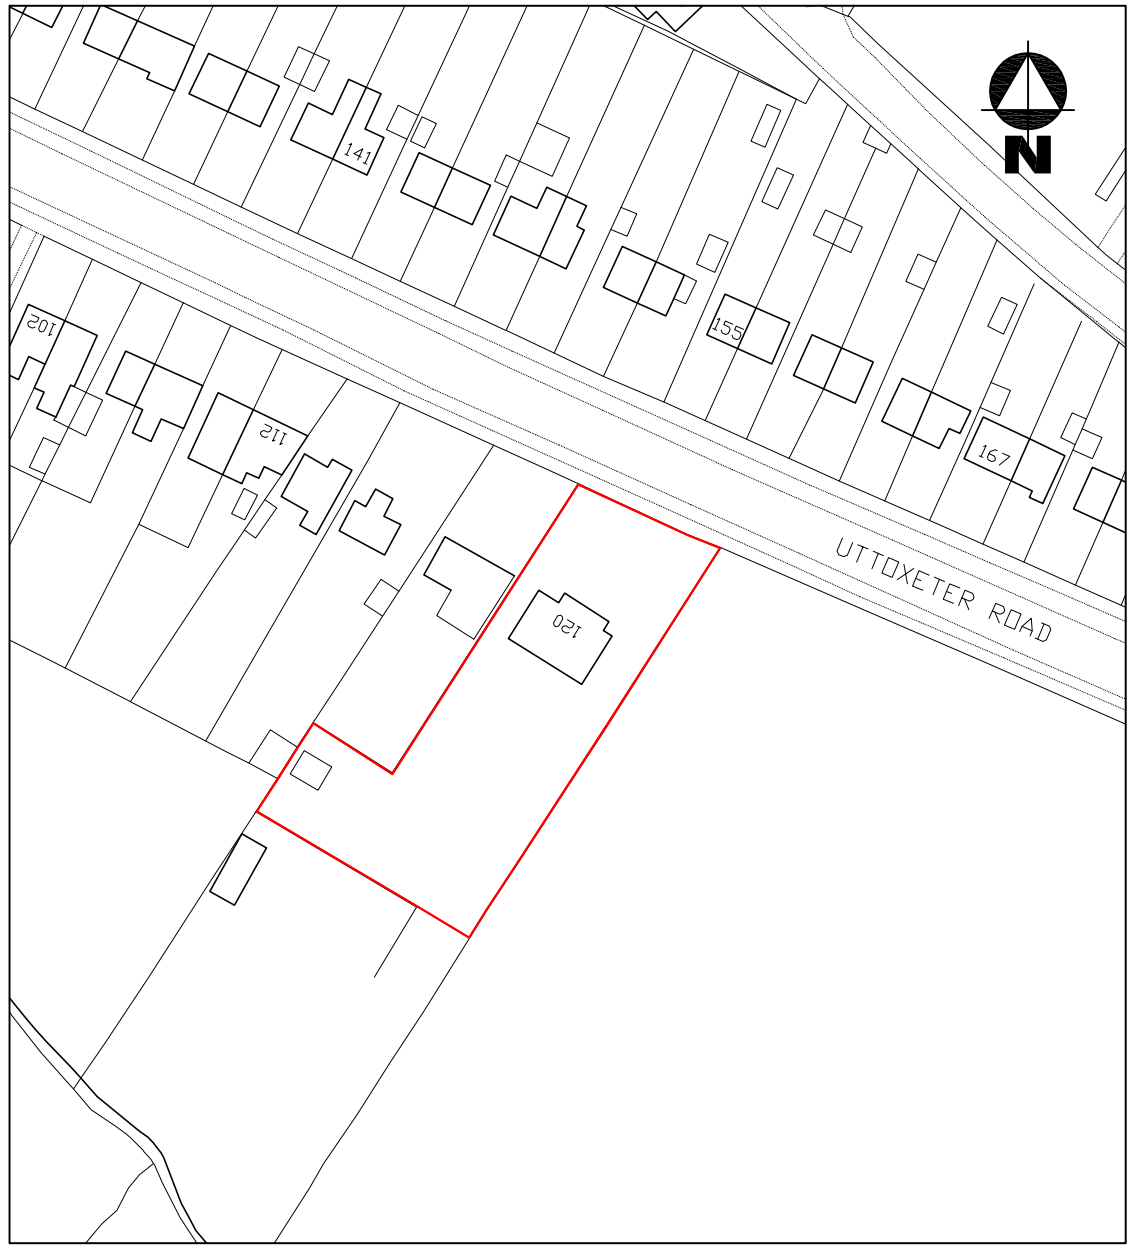

LOCATION PLAN (SCALE 1:1250)

Ordnance Survey © Crown Copyright 2002 All rights reserved.
Licence number: 100049806



SITE PLAN (SCALE 1:500)

Rev:

Project:

Carport/Garage Side Extension,
120 Uttoxeter Road, Blythe Bridge,
Stoke on Trent, Staffs, ST11 9AB.

Title:

Building Regulation Submission:
Existing & Proposed Floor Plan.

Client:

Mr P. Robinson.
120 Uttoxeter Road, Blythe Bridge,
Stoke on Trent, Staffs, ST11 9AB.

Date:	Scale:	Drawing No.	Rev
Dec 2017	**1:500 & 1:1250 @ A3**	**1162/ A3/02**	