



Front Elevation 1:100

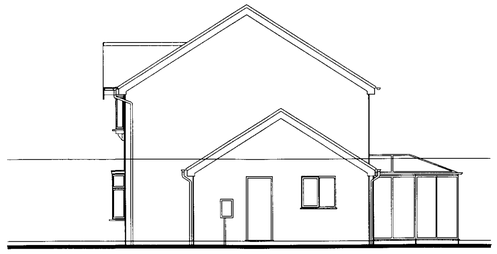


Side Elevation 1:100




Rear Elevation 1:100

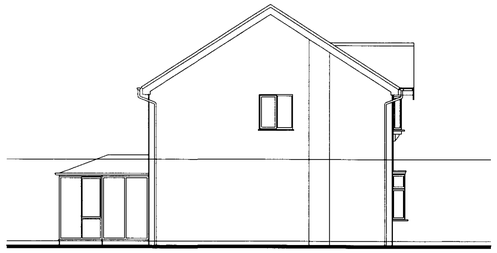


Side Elevation 1:100

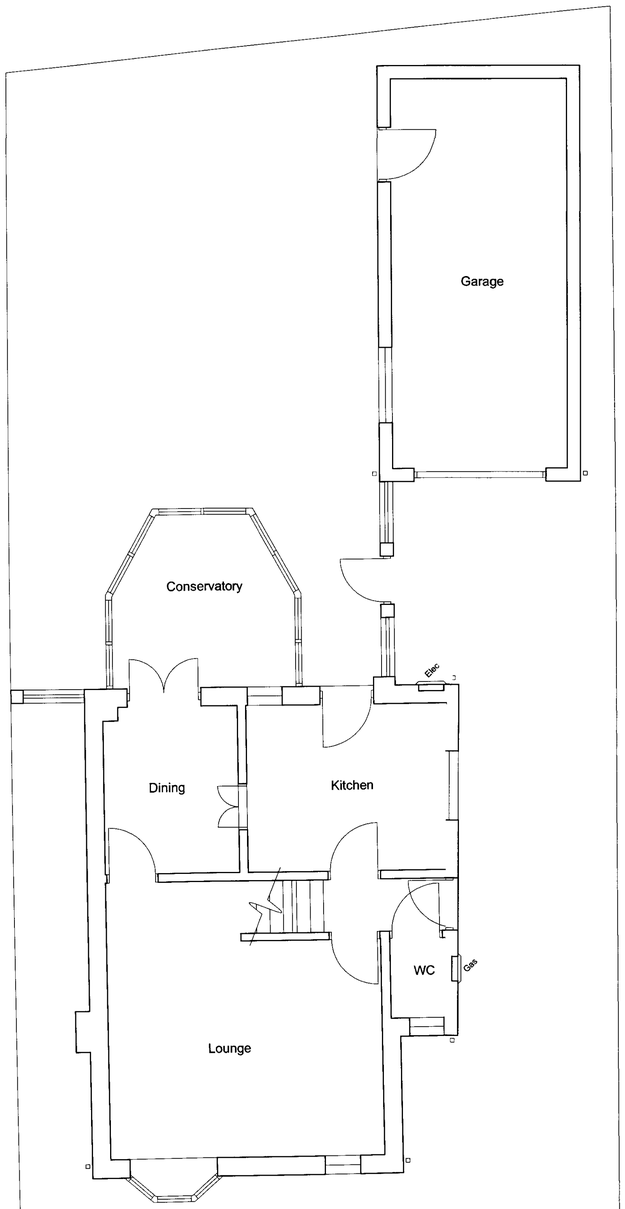


Ground Floor Plan 1:50

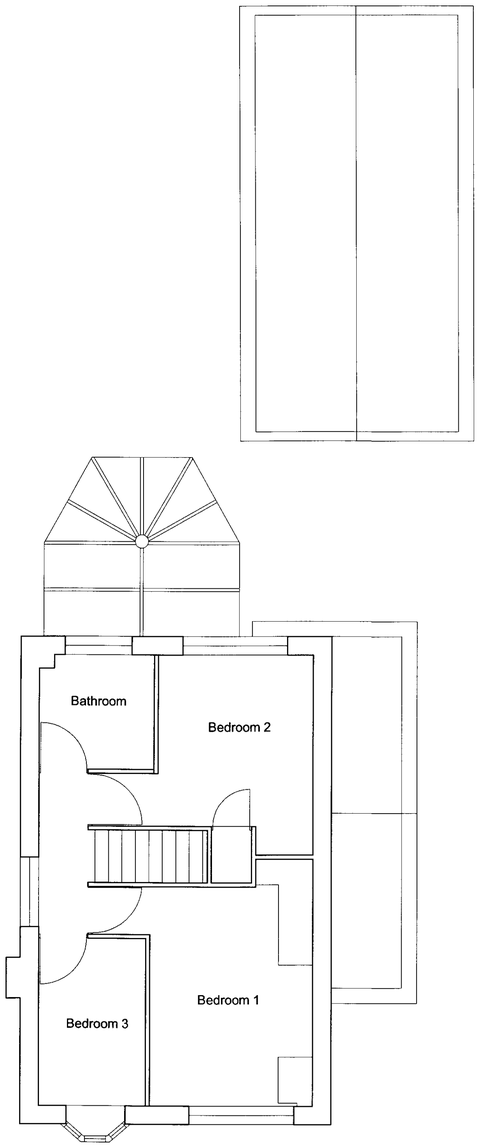

First Floor Plan 1:50

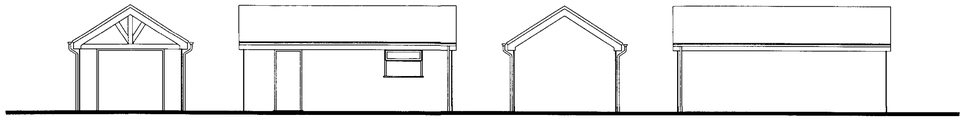

Elevations to Existing Garages 1:100

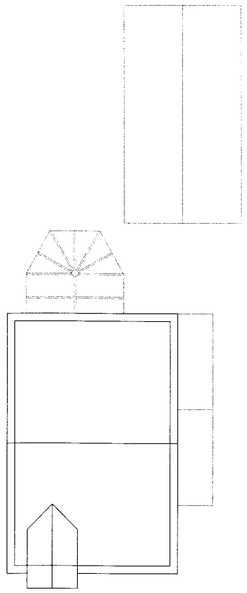

Roof Plan 1:100

Mr & Mrs P Mylett

Project Name and Address
Proposed side and rear extension at
87 Meigh Road,
Werrington,
Stoke-on-Trent

Drawing Title
Plans and elevations as Existing

Drawing No.	Status
01	Survey
Date: Feb 2010	
Scale: 1:50 1:100	