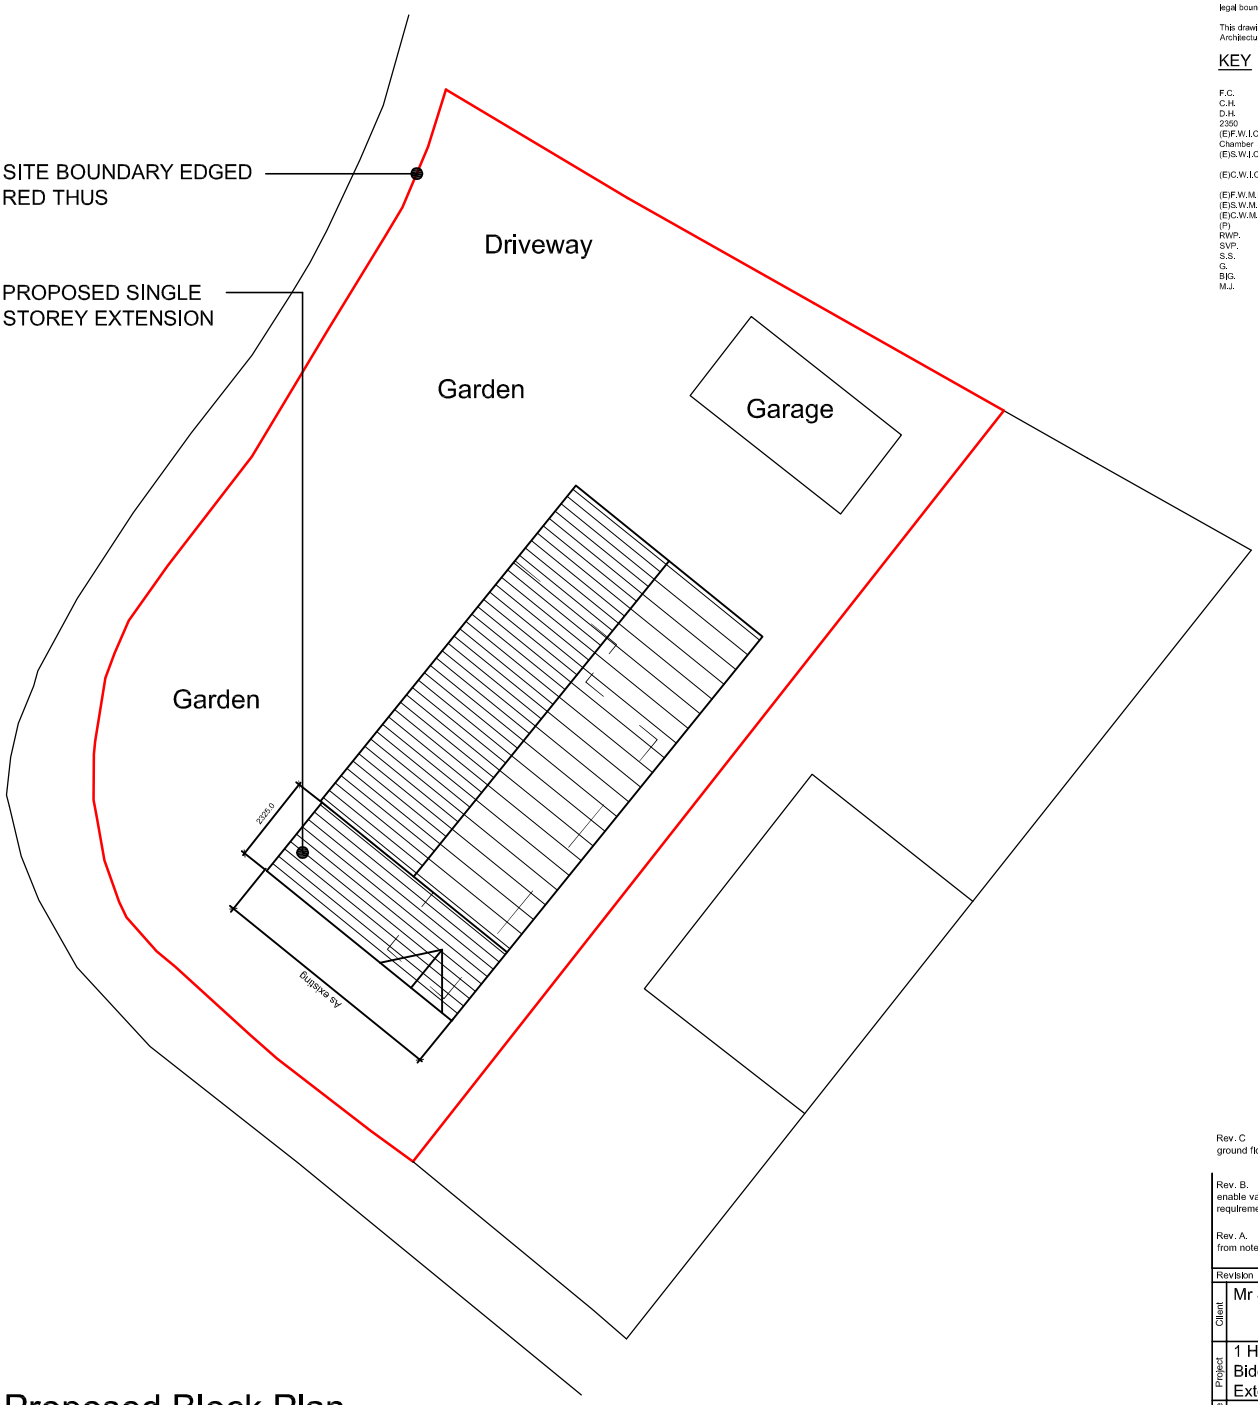


# Proposed Block Plan

SCALE BARS

1:50 (mm) 1000

1:100 (mm) 1000 2000

1:200 (mm) 1000 4000

1:500 (m) 5 10

1:1250 (m) 10 20 30

GENERAL NOTES

The contractor is to check all setting out dimensions are in accordance with the project specific drawings as approved by the planning department prior to commencing construction works. Contact Epoch Architecture Ltd as required for clarification.

All building work is to conform with the 2010 Building Regulations and all subsequent revised documents and to the satisfaction of the building control officer.

Works to be completed in strict accordance with all project specific documents produced in accordance with the CDM Regulations 2015.

It remains the duty of the client and contractor to establish all legal boundaries on site.

This drawing and its contents remain the copyright of Epoch Architecture Ltd.

## KEY

| | | |
|---|---|---|
| F.C. | - | Floor - Cill Height |
| C.H. | - | Head Height |
| D.H. | - | Door Head Height |
| 2350 | - | Floor - Ceiling Height |
| (E)F.W.I.C.# | - | Existing Foul Water Inspection Chamber |
| (E)S.W.I.C.# | - | Existing Surface Water Inspection Chamber |
| (E)C.W.I.C.# | - | Existing Combined Water Inspection Chamber |
| (E)F.W.M.H. # | - | Existing Foul Water Manhole |
| (E)S.W.M.H.# | - | Existing Surface Water Manhole |
| (E)C.W.M.H.# | - | Existing Combined Water Manhole |
| (P) | - | Denotes Proposed |
| RWP. | - | Rainwater Pipe |
| SVP. | - | Soil Vent Pipe |
| S.S. | - | Sub-Stack |
| G. | - | Gulley |
| B.G. | - | Back Inlet Gulley |
| M.J. | - | Movement Joint |

Rev. C First floor extension omitted & depth of ground floor extension revised. 25.01.18

Rev. B. Further information added and removed to enable validation In accordance with SMDC's requirements. 23.10.17

Rev. A. 'This drawing is not to be scaled' removed from notes as requested by validation team. 17.10.17

| Revision | Description | Date |
|---|---|---|

Client: Mr & Mrs Smith

Project: 1 Highland Close, Biddulph Moor Extension & Alterations

Drawing Title: Proposed Block Plan

| | | | | | |
|---|---|---|---|---|---|
| Drawing Ref. | P133 - 204 | | | Rev. | C |
| Date | 11/01/18 | Scale | 1:200 | Size | A4 |
| Status | Feasibility | | Bldg. Regs | | Contract |
| | **Planning** | | Tender | | Construction |

EPOCH ARCHITECTURE

EPOCH Architecture Ltd, 22 Plover Drive, Biddulph, Stoke-on-Trent, Staffordshire, ST8 7UJ
T: 01782 698731
M: 07709390128
E: jonathan@epocharchitecture.co.uk
W: www.epocharchitecture.co.uk