NOTES

ALL DIMENSIONS TO BE CHECKED ON SITE PRIOR TO CONSTRUCTION OR MANUFACTURE.

| Rev | Comments | Date |
|---|---|---|
| A | Planning Department Amendments | 22/07/2017 |
| B | Scheme Amendments | 21/10/2017 |
| C | Planning Department Amendments | 27/12/2017 |
| D | Planning Department Amendments | 20/01/2018 |




Existing Ground Floor Plan [Scale 1:100].




Existing First Floor Plan [Scale 1:100].

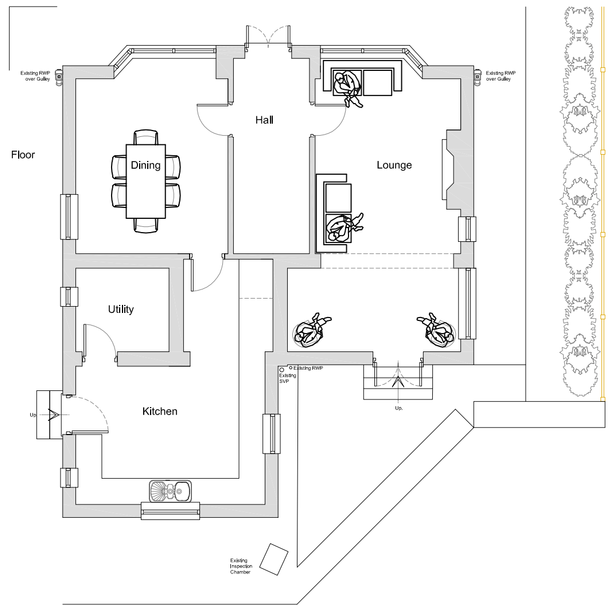


Existing Side Elevation Scale 1:100

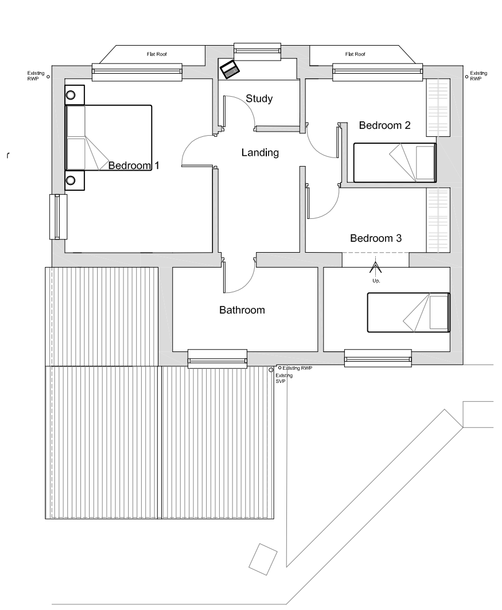


Existing Rear Elevation Scale 1:100




Existing Front Elevation Scale 1:100




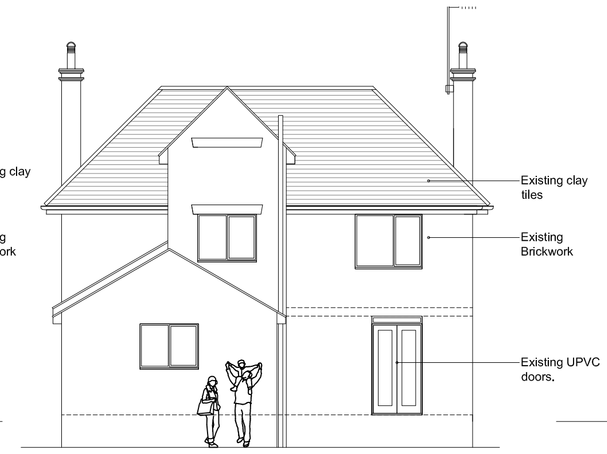


Location Plan [ Scale 1;2500].




Existing Side Elevation Scale 1:100

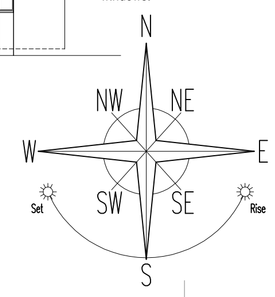


Proposed Part Ground Floor Plan [Scale 1:50].

Existing Static Caravan




Proposed Roof Plan [Scale 1:50].

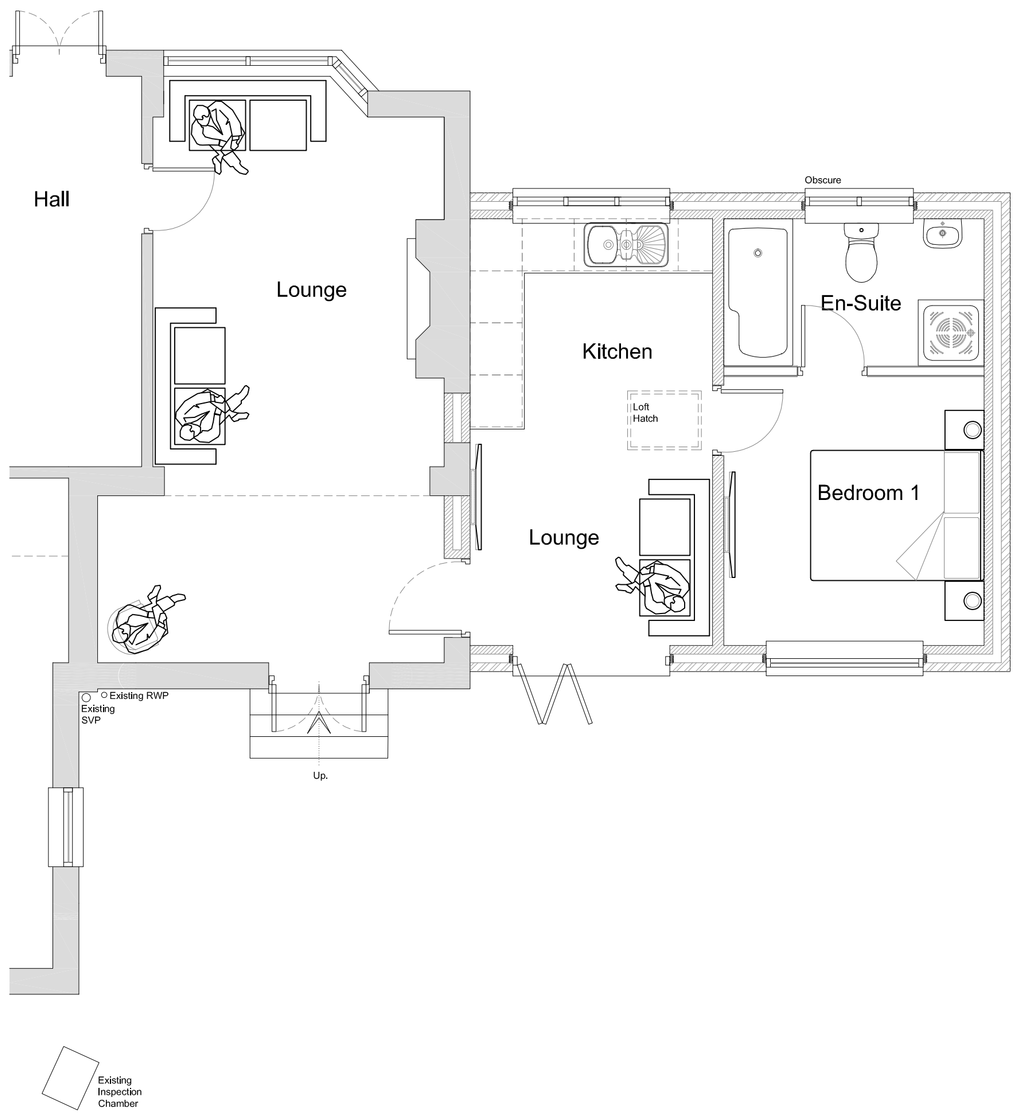Existing Static Caravan




Proposed Side Elevation Scale 1:100

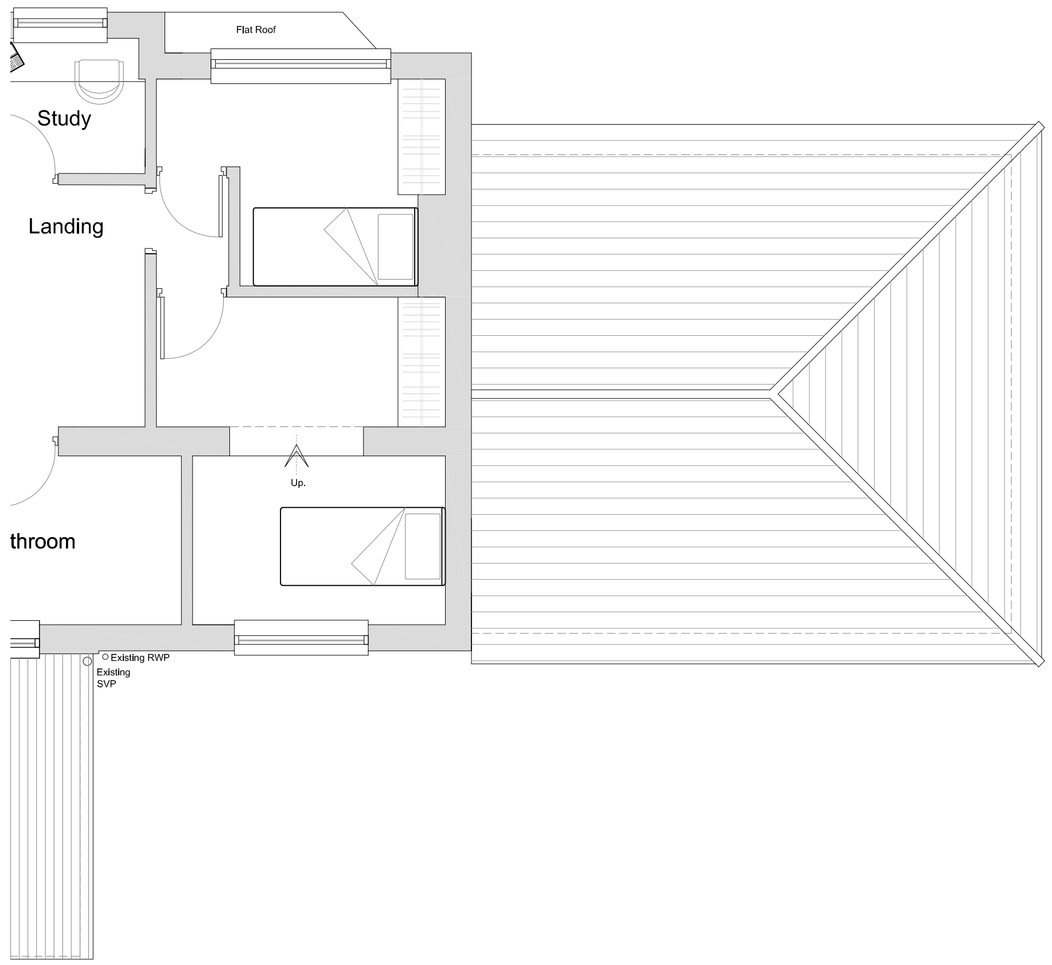


Proposed Rear Elevation.
Scale 1:100



Proposed Front Elevation.
Scale 1:100

Scale 0 1 2 3 4 5 metre

Existing Inspection Chamber

THIS DRAWING HAS BEEN PREPARED FOR THE PURPOSE OF OBTAIINING PLANNING& BUILDING REGULATION APPROVAL ONLY THE SITE BOUNDARIS MARKED ON THIS DRAWING ARE INDICATIVE ONLY. CLIENT TO TAKE FULL RESPONSIBILITY FOR DEFINING THE EXTACT POSITION OF SITE BOUNDARIES PRIOR TO START OF WORKS, AND FOR COMPLYING WITH ALL STATUTORY OBLIGATION UNDER THE PARTY WALL ACT.

PROJECT
Single storey side extension to provide living accommodation in the form of a Granny Flat @ Beech Villa Farm, Buxton Road, Blackshaw Moor Stoke-On-Trent ST13 8TW for Miss J Thompson.

DRAWING TITLE
Proposed Plans and Elevations

STATUS
Planning Approval.

| DRAWN | CHECKED | DRAWING NO. | REV. |
|---|---|---|---|
| * | * | 1010_AS[0]01 | D |

SCALE @A1 As Shown

DATE 20/01/18.