
CONSTRUCTIONAL NOTES:

Drawings to be read in conjunction with attached General Building Regulation Notes: Issue #1 Amended 2010.

Foundations,Structural Steelwork,Suspended Floors & Roof Construction to Specialists Design & Spec.

All work to comply with Planning Conditions, Building Regulations & CDM requirements.
All dimensions & site conditions to be checked Prior to commencement of Building Works,

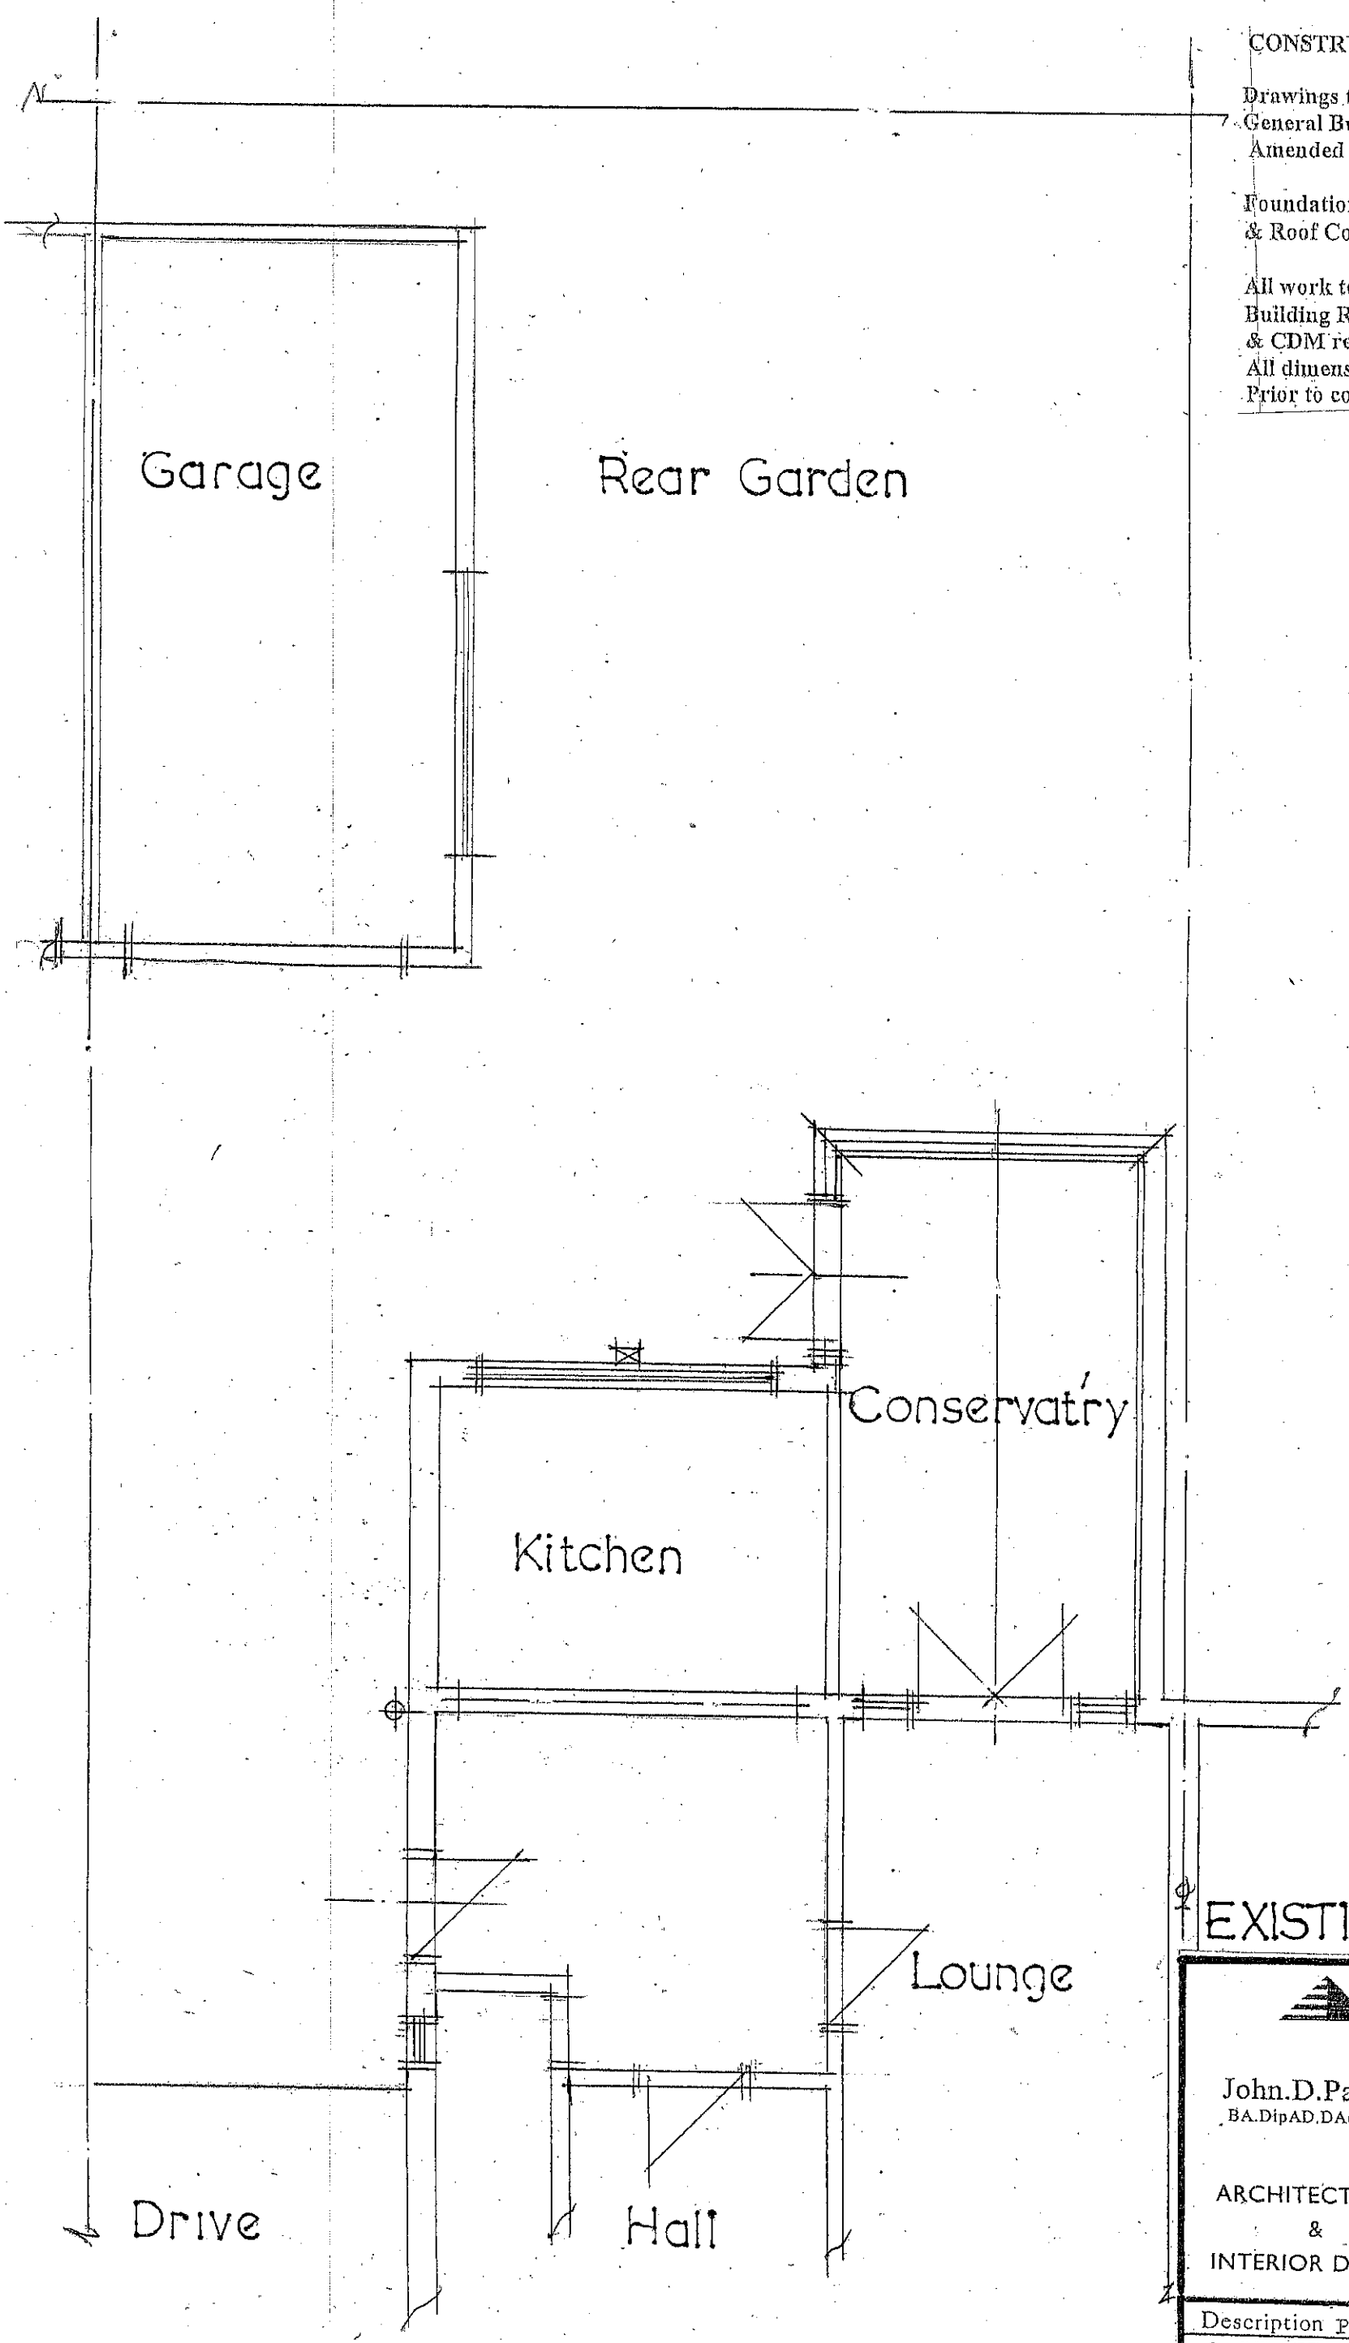

PLAN
scale 1:50

EXISTING CONDITIONS

John.D.Payne.
BA.DipAD.DA(Manc)

STUDIO HOUSE.
10.Dilhorne Rd.Forsbrook.
Stoke on Trent.ST11 9DJ.

ARCHITECTURAL
&
INTERIOR DESIGN

Tel &Fax: 01782 394484.

Description PROPOSED CONVERSION OF GARAGE & SINGLE STOREY EXTENSION TO PROVIDE ADDITIONAL LIVING ACCOMODATION AT No.5.POPLAR CLOSE.BLYTH BRIDGE.

Drawn By Date

SHEET 1/2