EXISTING CONDITIONS

Description	PROPOSED CONVERSION OF GARAGE & SINGLE STOREY EXTENSION TO PROVIDE ADDITIONAL LIVING ACCOMODATION AT No.5. POPLAR CLOSE. BLYTH BRIDGE.
Drawn By	Date
SHEET no:	4/E

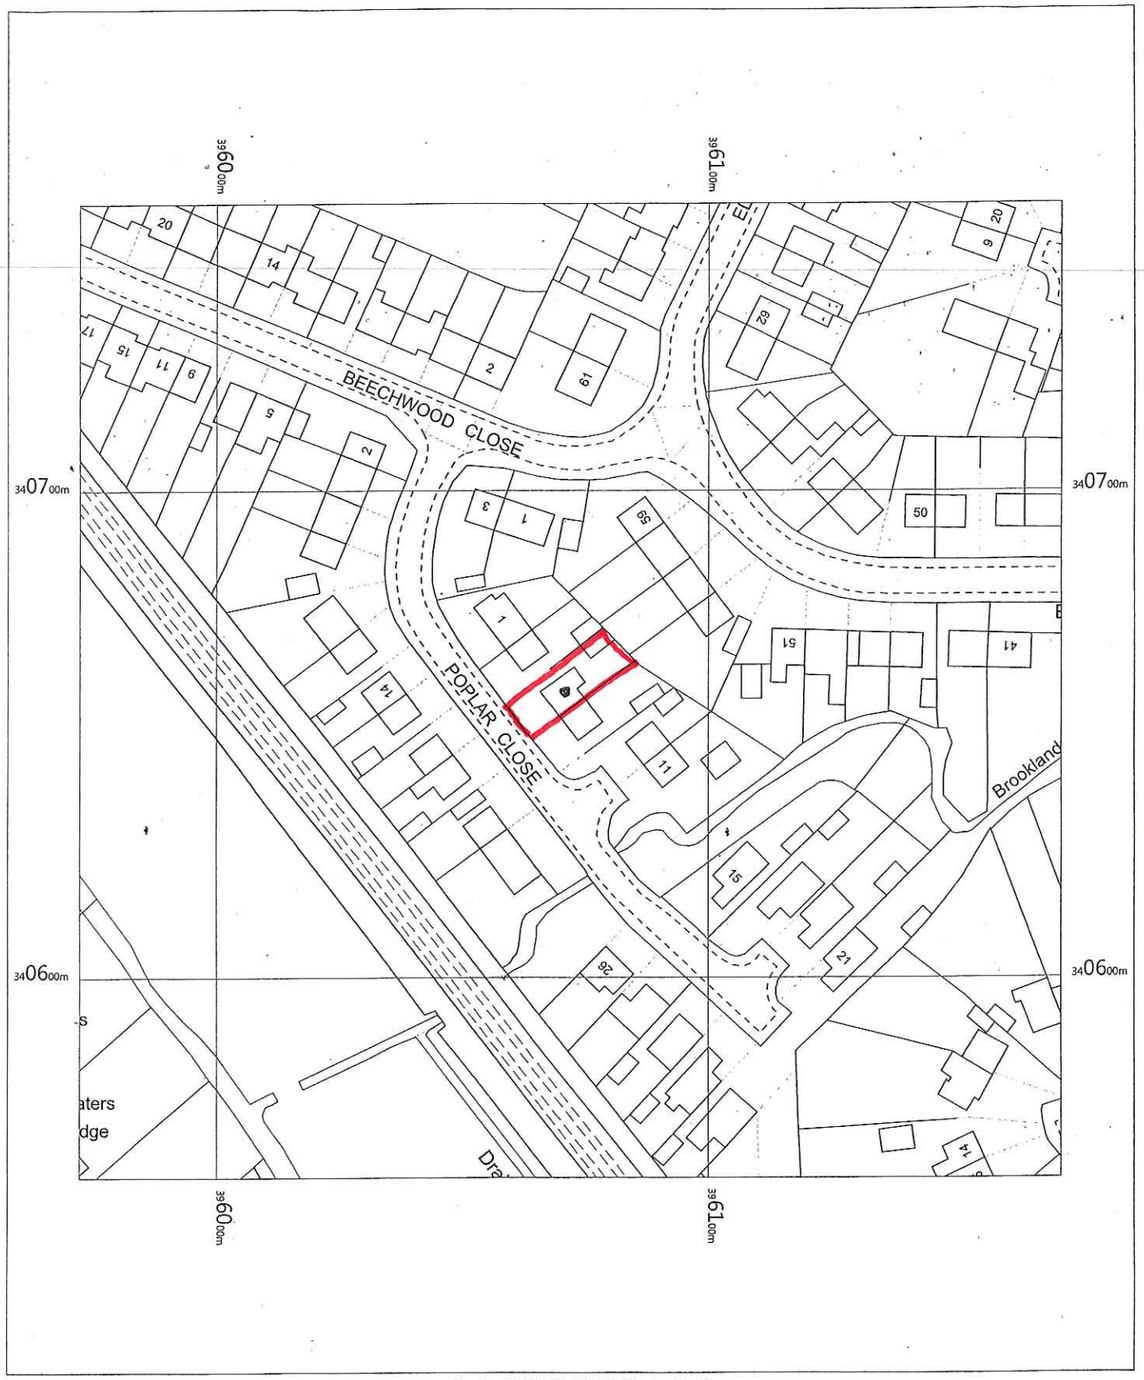

5 POPLAR CLOSE
BLYTHE BRIDGE
STOKE ON TRENT
ST11 9RJ

OS MasterMap 1250/2500/10000 scale
Thursday, December 21, 2017, ID: BW1-00679360
www.blackwellmapping.co.uk

1:1250 scale print at A4, Centre: 396072 E, 340659 N

©Crown Copyright Ordnance Survey. Licence no. 100041041

N

BLACKWELL'S
www.blackwellmapping.co.uk
TEL: 0114 268 7658
maps.sheffield@blackwell.co.uk



REAR ELEVATION to garden
scale 1:50